REPLACE SECURITY DOORS
FULTON RECEPTION AND DIAGNOSTIC CORRECTIONAL CENTER - BUILDING A
FULTON, MO

GENERAL NOTES:

1. THE PROJECT WORK AREA IS WITHIN THE BOUNDARIES OF AND EXISTING FULLY OPERATIONAL CORRECTIONAL FACILILITY THAT HOUSES LOW TO MEDIUM SECURITY INMATES AS WELL AS HOUSEING INMATES AWAITING TRANFER TO HIGHER LEVEL INSTITUTIONS. IT IS THE CONTRACTOR'S RESPONSIBILITY TO BECOME FAMILIAR WITH THE OPERATIONS AND WORKING CONDITIONS AT THE FACILITY PRIOR TO BID SUBMISSION.
2. THE CONTRACTOR SHALL PLAN ALL CONSTRUCTION ACTIVITIES TO ENSURE THE OCCUPANTS AND STATE WORKERS SAFETY AND SECURITY THROUGHOUT THE DURATION OF THE PROJECT.
3. THE CONTRACTOR SHALL REVIEW, CONFIRM AND COORDINATE PATHS OF ACCESS TO THE SITE AND WORK AREAS AND IDENTIFY AND PROVIDE CONTROLS TO SEPARATE CONSTRUCTION AND CONSTRUCTION ACCESS POINTS FROM FACILITY OPERATIONS. REVIEW OPERATIONAL PATHS OF ACCESS (ADMINISTRATIVE AMD CORRECTIONS) AGAINST CONSTRUCTION LOGISTICS, ACCESS ROUTES AND THE SECURE PERIMETER.
4. THE CONTGRACTOR SHALL UTILIZE A DOCUMENTED SYSTEM FOR INVENTORY (CHECK-IN/CHECK-OUT) OF TOOLS WHEN WORKING IN POPULATED LOCATIONS.
5. BACKGROUND CHECKS SHALL BE CONDUCTED ON ALL CONSTRUCTION PERSONAL TO RECEIVE AUTHORIZATIN TO WORK ON THE SITE PRIOR TO CONSTRUCTION ACTIVITIES.
6. THE WORK SHALL BE PHASED TO MINIMIZE DISRUPTION IN OPERATIONS. DOOR REPLACEMENTS SHALL BE PERFORMEND WITHIN EACH AREA OF ADMIN. BUILDING BEFORE PROCEEDING TO ANOTHER PORTION OF BUILDING.
7. WORK WITHIN THE ADMINSTRATION BUILDING SHALL BE PHASED SO THAT THE DOOR CONTROL SYSTEMS REMAINS OPERATIONAL AT ALL TIMES.


OWNER: STATE OF MISSOURI
MICHAEL L. PARSON,
GOVERNOR

PROJECT MANAGEMENT: OFFICE OF ADMINISTRATION
DIVISION OF FACILITIES MANAGEMENT,
DESIGN AND CONSTRUCTION

ARCHITECTURE & ENGINEERING:

Introba
6 SOUTH OLD ORCHARD
ST. LOUIS, MO 63119
T 314.918.8383
F 314.918.1766
www.introba.com

1393 STATE ROUTE O
FULTON, MISSOURI 65251

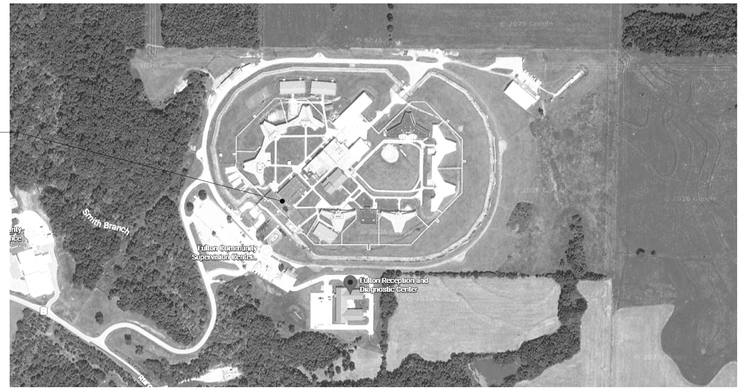

AERIAL MAP

PLAN NORTH

DRAWING INDEX	
SHEET NUMBER	SHEET NAME
G000	COVER SHEET
A001	ARCHITECTURAL SITE PLAN, SYMBOLS, AND ABBREVIATIONS
A101	FLOOR PLAN - MAIN LEVEL
A102	ENLARGED FLOOR PLANS
A601	DOOR SCHEDULES & DETAILS
A901	EXISTING CONDITION PHOTOGRAPHS - CONTROL ROOM A113
A902	EXISTING CONDITION PHOTOGRAPHS - CONTROL ROOM A146
E101	ELECTRICAL OVERALL PLAN
E102	ELECTRICAL ENLARGED FLOOR PLANS

DESIGNER: Introba

PROJECT NUMBER: C2505-01

SITE NUMBER: 7010

FACILITY NUMBER: 9327010006

ARCHITECTURAL

STATE OF MISSOURI
BRADFORD ALAN PIERCE
NUMBER A-2005.008
REGISTERED ARCHITECT
09/22/2026


ELECTRICAL

STATE OF MISSOURI
TIMOTHY JOHN BLOCH
NUMBER PE-2010019362
PROFESSIONAL ENGINEER

SHEET NUMBER:

G100

1 OF 9 SHEETS
09/22/2026
BID DOCUMENTS

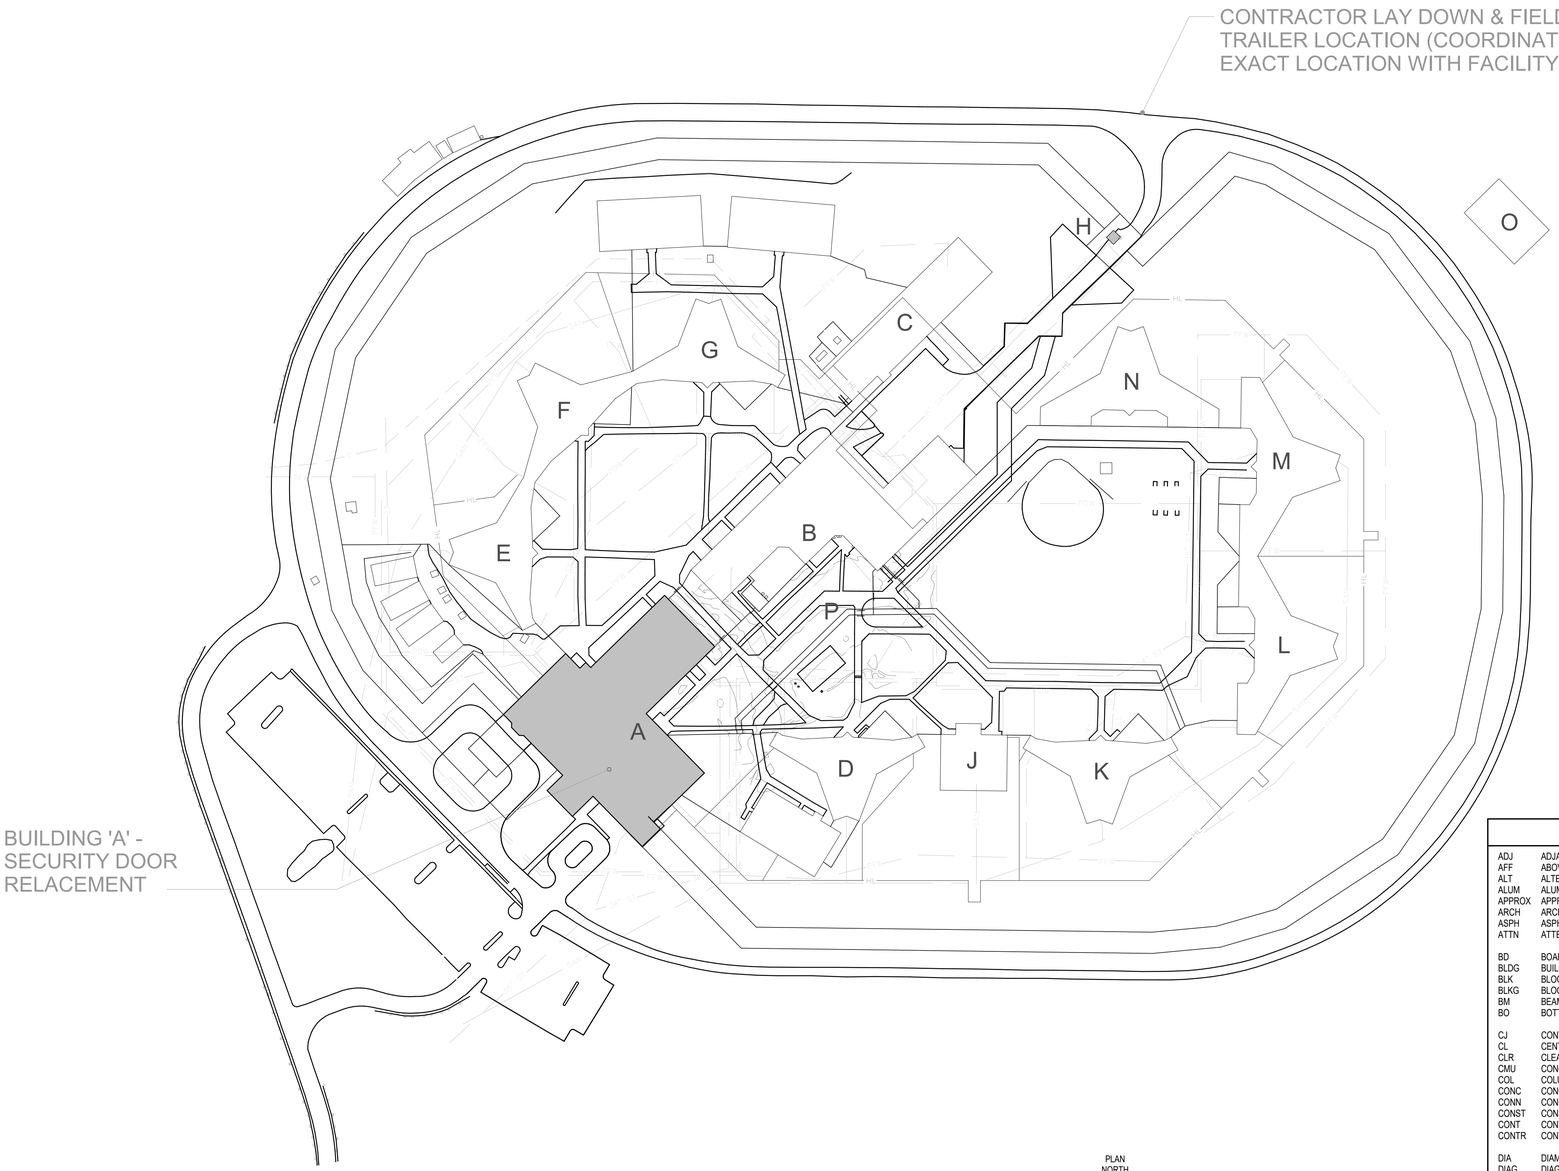

EXISTING SITE

1 **SITE PLAN**

1" = 100'-0"

1 0 1 2

SCALE FEET

GENERAL NOTES - SITE PLAN

A. THE SITE PLAN IS PROVIDED SO THAT THE CONTRACTOR CAN FULLY UNDERSTAND THE OVERALL SITE, CORRECTIONAL FACILITY OPERATION, ACCESS POINTS FOR CONSTRUCTION PERSONEL AND THE SECURE PERIMETER.
B. THE CONTRACTOR SHALL REVIEW AND CONFIRM ENTRY POINTS AND PATHS OF TRAVEL FROM THE EXTERIOR OF THE THE SECURE BOUNDARY TO THE WORK AREAS WITH IN THE SECURE BUILDINGS WHERE CONSTRUCTIONS ACTIVITIES WILL OCCUR. THE CONTRACTOR SHALL CONFIRM WHAT AREAS NEED TO REMAIN SECURE AND WHERE THE SECURE PERIMTER BEGINS AN ENDS TO ENSURE DAFETY DURING THE DURATION OF CONSTRUCTION.
C. CONTRACTOR SECURE STAGING AREA SHALL BE CONFIRMED WITH THE STATE PRIOR TO CONSTRUCTION. CONSTRUCTION MATERIALS AND TOOLS SHALL BE SECURED AND STORED OUTSIDE OF THE SECURED PERIMETER.

ARCHITECTURAL SYMBOLS

ANNOTATION

#	KEYNOTE	2 Date DR Check Comment	REVISION
R308A	DOOR NUMBER	PLAN NORTH / TRUE NORTH	NORTH ARROW
Room Name 101	ROOM NAME AND NUMBER		
1 A101	EXTERIOR BUILDING ELEVATION	1 A101	EXISTING PHOTO VANTAGE POINT
	NEW DOOR		NEW PARTITION
	EXISTING DOOR TO REMAIN		EXISTING PARTITION TO REMAIN
	EXISTING DOOR TO BE REMOVED		EXISTING PARTITION OR CONSTRUCTION TO BE REMOVED

ABBREVIATIONS

ADJ	ADJACENT	GALV	GALVANIZED	REF	REFERENCE/REFER TO
AFF	ABOVE FINISH FLOOR	GL	GLASS	REINF	REINFORCING OR REINFORCEMENT
ALT	ALTERNATE or ALTERNATIVE	GR	GRADE	REQD	REQUIRED
ALUM	ALUMINUM			REV	REVISION
APPROX	APPROXIMATE(LY)	HD	HEAD	RM	ROOM
ARCH	ARCHITECTURAL/ARCHITECT	HDW	HARDWARE	RO	ROUGH OPENING
ASPH	ASPHALT	HM	HOLLOW METAL		
ATTN	ATTENTION	HORIZ	HORIZONTAL	S	SOUTH
		HR	HOUR	SC	SEALED CONCRETE
BD	BOARD	HT	HEIGHT	SCHED	SCHEDULE
BLDG	BUILDING			SECT	SECTION
BLK	BLOCK	INSUL	INSULATION	SF	SQUARE FEET
BLKG	BLOCKING	INT	INTERIOR	SHT	SHEET
BM	BEAM			SIM	SIMILAR
BO	BOTTOM OF	JT	JOINT	SPAN	SPANDREL
				SPEC	SPECIFICATION
CJ	CONTROL JOINT	MANUF	MANUFACTURER	SQ	SQUARE
CL	CENTER LINE	MAS	MASONRY	STD	STANDARD
CLR	CLEAR	MAX	MAXIMUM	STL	STEEL
CMU	CONCRETE MASONRY UNIT	MEMB	MEMBRANE	STOR	STORAGE
COL	COLUMN	MFR	MANUFACTURER	STRUC	STRUCTURE
CONC	CONCRETE	MIN	MINIMUM		
CONN	CONNECTION	MISC	MISCELLANEOUS		
CONST	CONSTRUCTION	MO	MASONRY OPENING		
CONT	CONTINUOUS	MTD	MOUNTED	TEMP	TEMPERED
CONTR	CONTRACTOR	MTL	METAL / MATERIAL	TYP	TYPICAL
DIA	DIAMETER	N	NORTH	VERT	VERTICAL
DIAG	DIAGONAL	NIC	NOT IN CONTRACT	VEST	VESTIBULE
DIM	DIMENSION	NO or #	NUMBER	VIF	VERIFY IN FIELD
DN	DOWN	NOM	NOMINAL		
DTL	DETAIL	NTS	NOT TO SCALE	W	WEST
DWG(S)	DRAWING(S)			W	WIDE
		OC	ON CENTER	W/(O)	WITH / WITHOUT
E	EAST	OD	OUTSIDE DIAMETER	WD	WOOD
EA	EACH	OFCI	OWNER FURNISHED, CONTRACTOR INSTALLED	WIND	WINDOW
EL	ELEVATION			WP	WALL PROTECTION
ELEC	ELECTRICAL	OFF	OFFICE		
ELEV	ELEVATOR	OFOI	OWNER FURNISHED, OWNER INSTALLED	YD	YARD
ENGR	ENGINEER				
EP	ELECTRICAL PANEL	OH	OPPOSITE HAND		
EQ.	EQUAL	OPNG	OPENING		
EQUIP	EQUIPMENT	OPP	OPPOSITE		
EXH	EXHAUST				
EXIST	EXISTING	PL	PLASTIC LAMINATE		
EXP	EXPANSION	PLWD	PLYWOOD		
EXP AGG	EXPOSED AGGRETATE	PR	PAIR		
EXT	EXTERIOR	PREFAB	PREFABRICATED		
		PROJ	PROJECTION		
FA	FIRE ALARM	PT	PAINT		
FD	FLOOR DRAIN				
FF	FINISH FLOOR				
FIN	FINISH				
FLR	FLOOR				
FT	FEET (FOOT)				
FUT	FUTURE				
FV	FIELD VERIFY				

STATE OF MISSOURI
MICHAEL L. PARSON, GOVERNOR

STATE OF MISSOURI
BRADFORD ALAN PIERCE
NUMBER A2007807
REGISTERED ARCHITECT
09/22/2026

PROFESSIONAL SEAL

ARCHITECTURE & ENGINEERING

Introba
6 SOUTH OLD ORCHARD AVE.
ST. LOUIS, MO 63119
T: 314.918.8383
F: 314.918.1766
www.introba.com

Missouri State Certificate of Authority (Architectural) #2023010288

Missouri State Certificate of Authority (Engineering) #2023008136

OFFICE OF ADMINISTRATION DIVISION OF FACILITIES MANAGEMENT, DESIGN AND CONSTRUCTION

REPLACE SECURITY DOORS

FULTON RECEPTION AND DIAGNOSTIC CORRECTIONAL CENER - BUILDING A
FULTON, MO

PROJECT # C2505-01
SITE # 7010
FACILITY # 9327010006

REVISION:
DATE:
REVISION:
DATE:
REVISION:
DATE:
ISSUE DATE: 09/22/2026

CAD DWG FILE:
DRAWN BY: JGR
CHECKED BY: BAP
DESIGNED BY: BAP

SHEET TITLE:

ARCHITECTURAL SITE PLAN, SYMBOLS, AND ABBREVIATIONS


SHEET NUMBER:

A001

2 OF 9 SHEETS

09/22/2026

BID DOCUMENTS

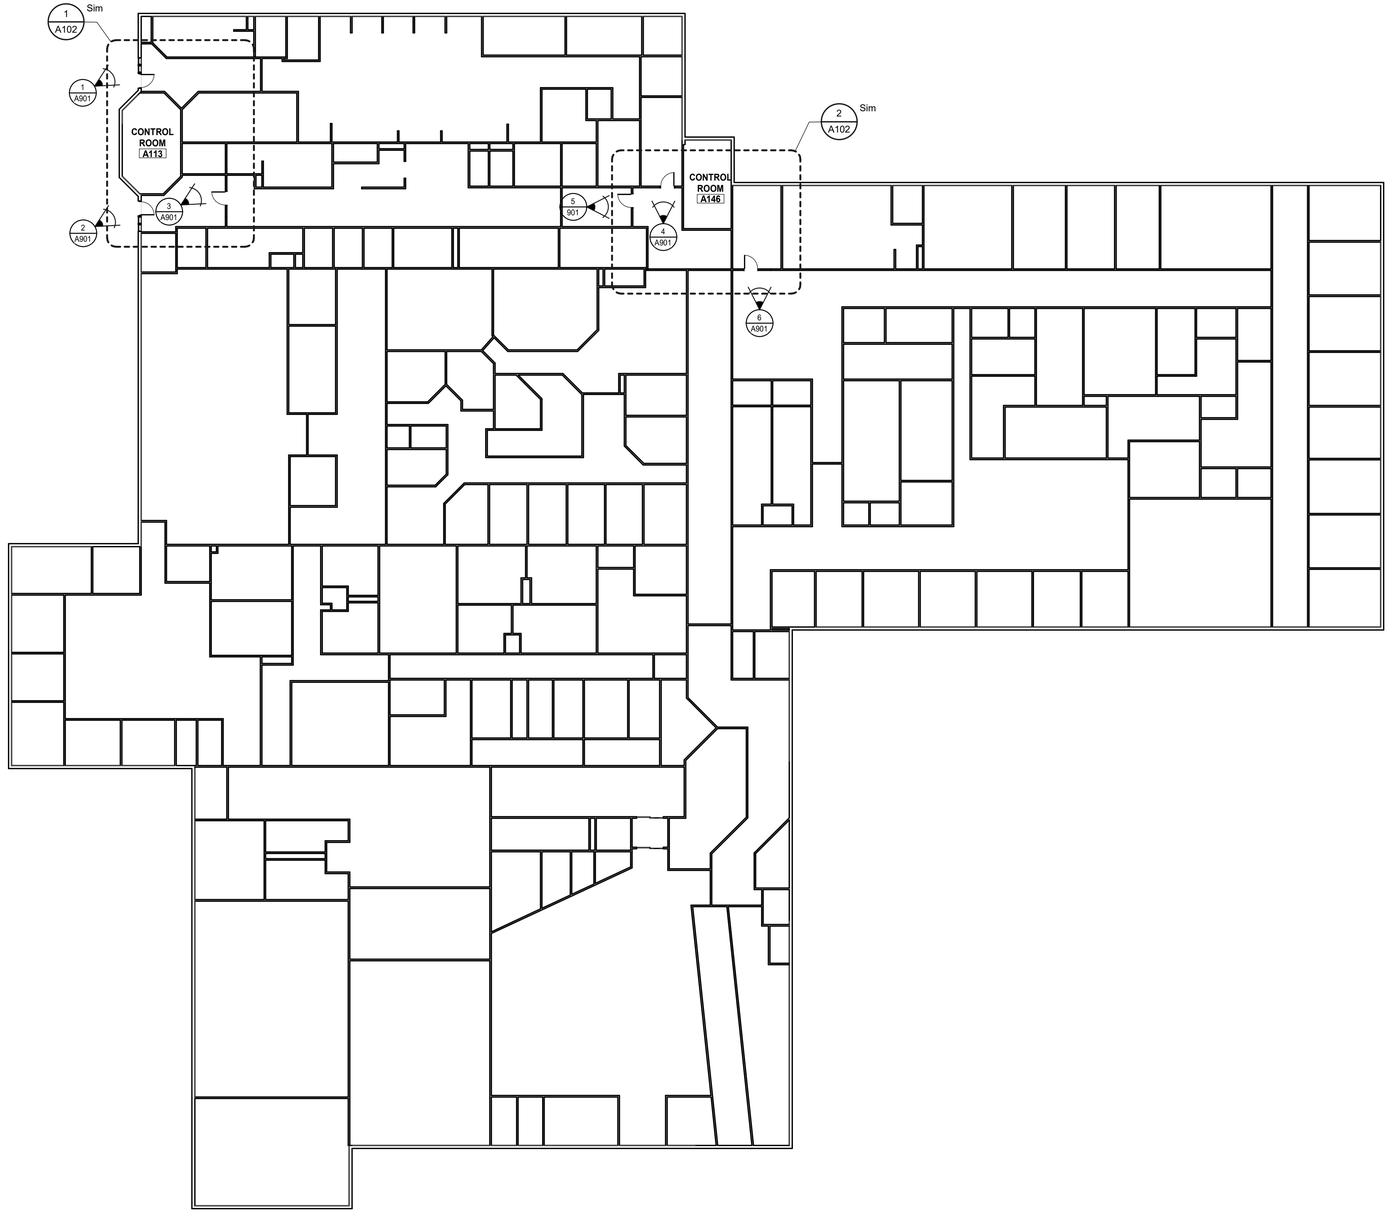

1 **MAIN LEVEL FLOOR PLAN - OVERALL**

1/16" = 1'-0"

PLAN NORTH

TRUE NORTH

8 0 8 16 24 32 40

SCALE FEET

STATE OF MISSOURI
MICHAEL L. PARSON, GOVERNOR

STATE OF MISSOURI
BRADFORD ALAN PIERCE
NUMBER A-8075807
REGISTERED ARCHITECT

09/22/2026

PROFESSIONAL SEAL

ARCHITECTURE & ENGINEERING

Introba

6 SOUTH OLD ORCHARD AVE.
ST. LOUIS, MO 63119
T: 314.918.8383
F: 314.918.1766
www.introba.com

Missouri State Certificate of Authority (Architectural) #2023010288

Missouri State Certificate of Authority (Engineering) #2023008136

OFFICE OF ADMINISTRATION DIVISION OF FACILITIES MANAGEMENT, DESIGN AND CONSTRUCTION

REPLACE SECURITY DOORS

FULTON RECEPTION AND DIAGNOSTIC CORRECTIONAL CENER - BUILDING A
FULTON, MO

PROJECT # C2505-01
SITE # 7010
FACILITY # 9327010006

REVISION:
DATE:
REVISION:
DATE:
REVISION:
DATE:

ISSUE DATE: 09/22/2026

CAD DWG FILE:
DRAWN BY: JGR
CHECKED BY: BAP
DESIGNED BY: BAP

SHEET TITLE:

FLOOR PLAN - MAIN LEVEL

SHEET NUMBER:


A101

09/22/2026

BID DOCUMENTS

GENERAL NOTES - FLOOR PLANS


A. SLIDING DOOR MECHANISMS IN ADMIN BUILDING ARE TO BE REMOVED AND REPLACED. REFER TO DOOR SCHEDULE/DOOR TYPES ON SHEET A601
B. DOORS A110, 131A, AND 131B ARE CONTROLLED BY THE DOOR CONTROL PANEL IN CONTROL ROOM 113
C. DOORS A144A, A144B AND A302 ARE CONTROLLED BY THE DOOR CONTROL PANEL IN CONTROL ROOM 146.
D. PAINT ALL AREAS AFFECTED BY THE DOOR RENOVAITONS.

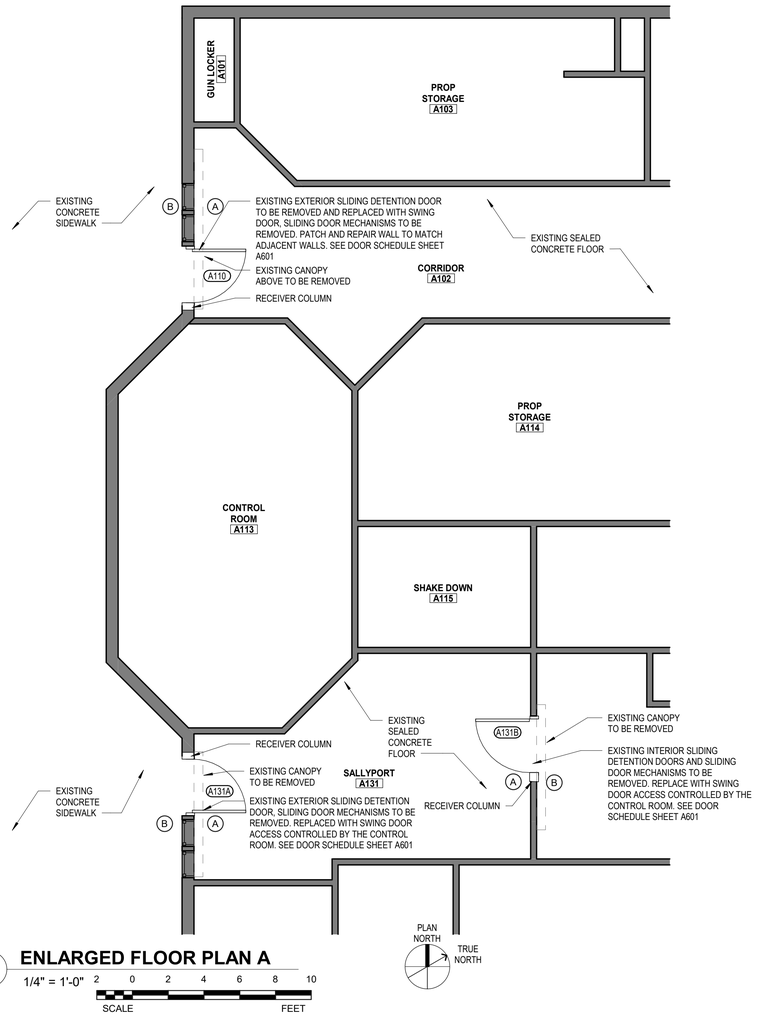

1 **ENLARGED FLOOR PLAN A**

1/4" = 1'-0" 2 0 2 4 6 8 10

SCALE FEET

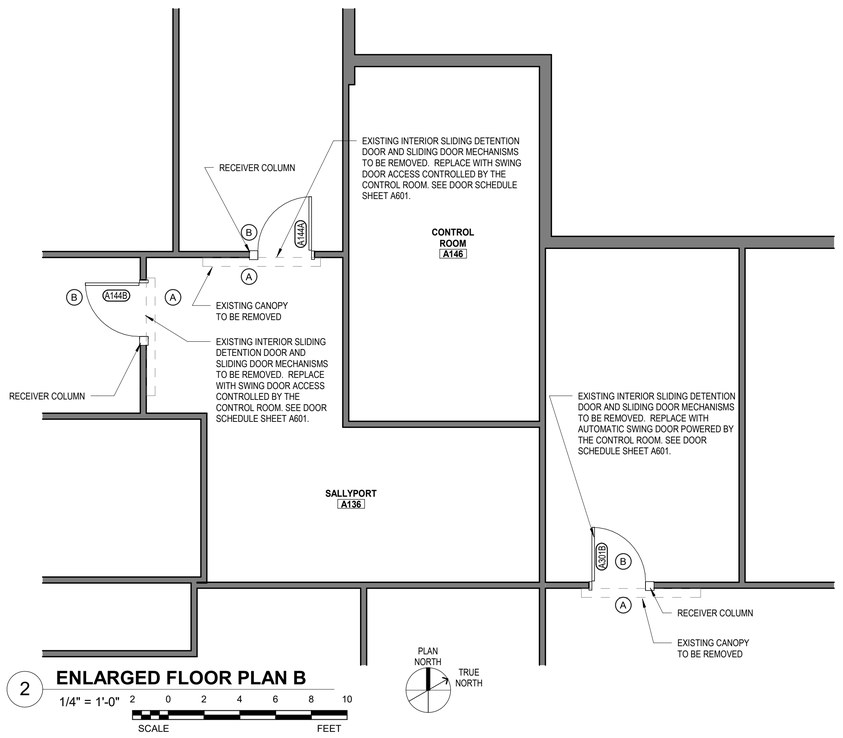

2 **ENLARGED FLOOR PLAN B**

1/4" = 1'-0" 2 0 2 4 6 8 10

SCALE FEET

STATE OF MISSOURI
MICHAEL L. PARSON, GOVERNOR

STATE OF MISSOURI
BRADFORD ALAN PIERCE
NUMBER A8005807
REGISTERED ARCHITECT
09/22/2026

PROFESSIONAL SEAL

ARCHITECTURE & ENGINEERING

Introba

6 SOUTH OLD ORCHARD AVE.
ST. LOUIS, MO 63119
T: 314.918.8383
F: 314.918.1766
www.introba.com

Missouri State Certificate of Authority (Architectural) #2023010288

Missouri State Certificate of Authority (Engineering) #2023008136

OFFICE OF ADMINISTRATION
DIVISION OF FACILITIES MANAGEMENT, DESIGN AND CONSTRUCTION

REPLACE SECURITY DOORS

FULTON RECEPTION AND DIAGNOSTIC CORRECTIONAL CENER - BUILDING A
FULTON, MO

PROJECT # C2505-01
SITE # 7010
FACILITY # 9327010006

REVISION:
DATE:
REVISION:
DATE:
REVISION:
DATE:
ISSUE DATE: 09/22/2026

CAD DWG FILE:
DRAWN BY: JGR
CHECKED BY: BAP
DESIGNED BY: BAP

SHEET TITLE:

ENLARGED FLOOR PLANS

SHEET NUMBER:


A102

DOOR SCHEDULE ADMINISTRATION BUILDING A

DOOR #	ROOM NAME	DOOR SIZE	HARDWARE GROUP #	REMARKS
A110	CORRIDOR 102	4'-4" x 7'-0"	1	NEW DOOR AND FRAME
A131A	SALLYPORT 131	3'-4" x 7'-0"	1	NEW DOOR AND FRAME
A131B	SALLYPORT 131	3'-4" x 7'-0"	1	NEW DOOR AND FRAME
A144A	SALLYPORT 136	4'-0" x 7'-0"	1	NEW DOOR AND FRAME
A144B	SALLYPORT 136	4'-4" x 7'-0"	1	NEW DOOR AND FRAME
A301B	CORIDOR 130	4'-0" x 7'-0"	1	NEW DOOR AND FRAME

GENERAL DOOR NOTES

1. FIELD VERIFY ALL EXISTING DOOR OPENINGS.
2. ALL METAL DOORS TO BE 2" DETENTION GRADE (STEEL).
3. SEE SCHEDULE FOR DOOR MATERIALS AND SPECIAL CONDITIONS SUCH AS VISION PANELS, ETC.
4. SEE SPECS FOR DESCRIPTION OF HARDWARE GROUPS.
5. COORDINATE ALL ELECTRIC LATCHES AND KEYS. SEE DOOR HARDWARE SPECIFICATIONS.
6. TYPICAL UNDERCUT AT DOORS TO BE 3/8". MAX UNDERCUT AT FIRE RATED DOORS IS 3/4" PER NFPA 80.
7. PAINT ALL AREAS AFFECTED BY DOOR RENOVATIONS.
8. ALL DOORS ARE TO BE STENCILED AND OR RECEIVE PLACARD SIGNAGE TO MATCH EXISTING DOOR NUMBER AND AREA NAME.

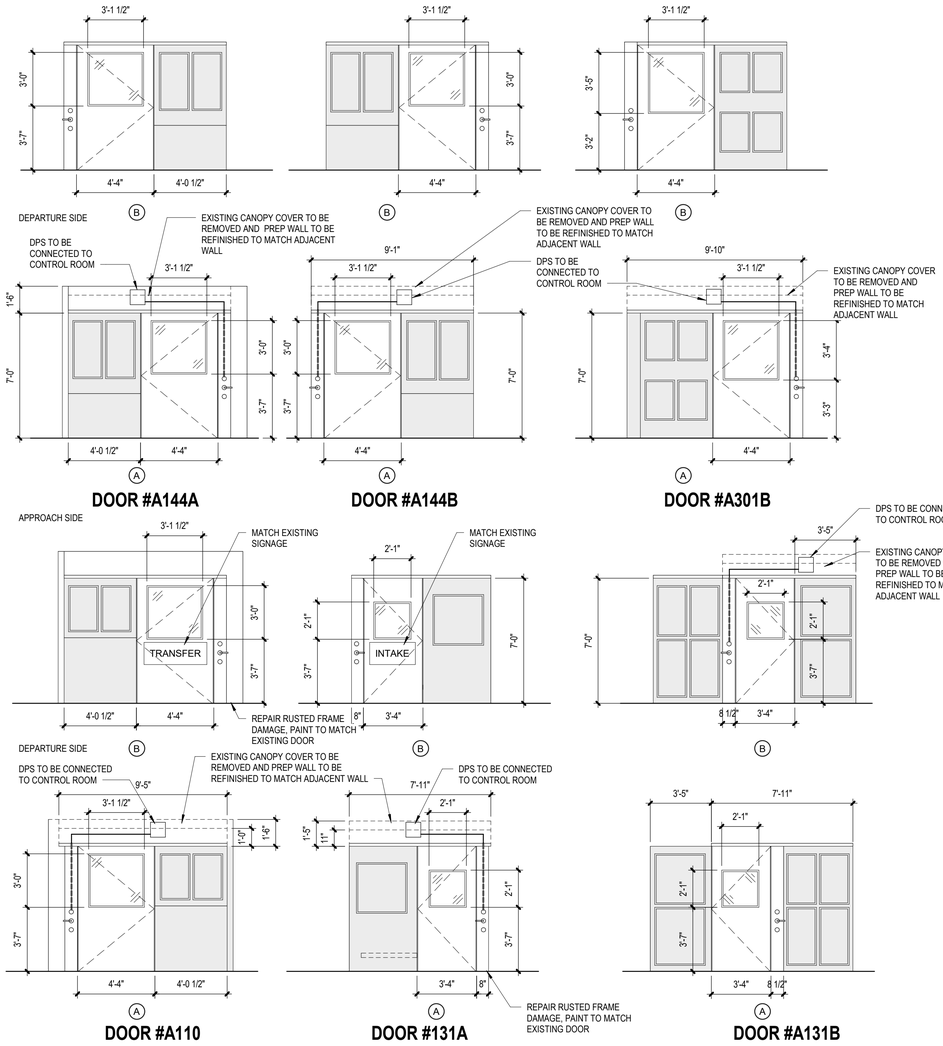


1 DOOR TYPES

1/4" = 1'-0" SCALE 2 0 2 4 6 8 10 FEET

NOTE: GREY DENOTES EXISTING SIDE LIGHTS TO REMAIN


NOTE: ALL DOORS, FRAMES, SIDE LIGHTS ARE TO BE PAINTED, PROVIDE NON-PICKABLE CAULK AT ALL DISSIMMILAR MATERIALS

NOTE: ALL DOORS, FRAMES, SIDELIGHTS ARE TO BE PAINTED, PROVIDE NON-PICKABLE CAULK AT ALL DISIMMILAR MATERIALS

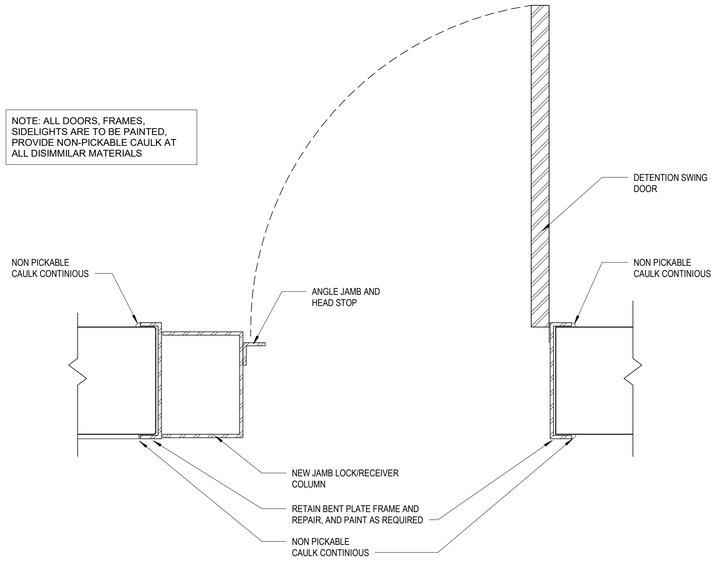


3 PLAN FOR SWING DOORS

1 1/2" = 1'-0" SCALE 1 0 1 FEET

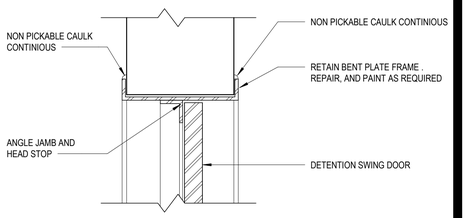

4 HEAD FOR SWING DOORS

1 1/2" = 1'-0" SCALE 1 0 1 FEET

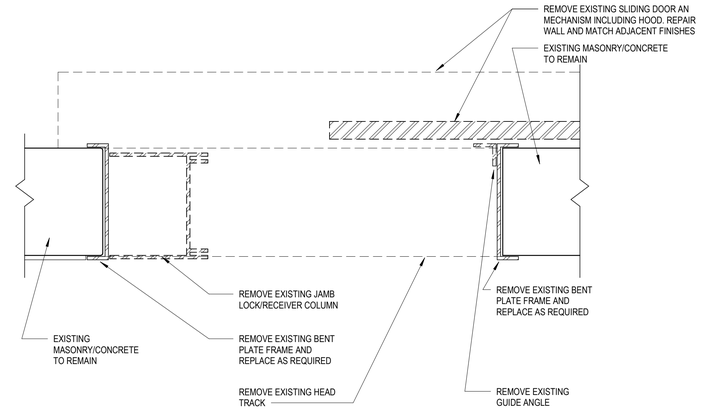

2 DEMOLITION PLAN FOR SWING DOORS

1 1/2" = 1'-0" SCALE 1 0 1 FEET

STATE OF MISSOURI
MICHAEL L. PARSON, GOVERNOR

STATE OF MISSOURI
BRADFORD ALAN PIERCE
NUMBER A-2005807
REGISTERED ARCHITECT

09/22/2026

PROFESSIONAL SEAL

ARCHITECTURE & ENGINEERING

Introba

6 SOUTH OLD ORCHARD AVE.
ST. LOUIS, MO 63119
T: 314.918.8383
F: 314.918.1766
www.introba.com

Missouri State Certificate of Authority (Architectural) #2023010288

Missouri State Certificate of Authority (Engineering) #2023008136

OFFICE OF ADMINISTRATION DIVISION OF FACILITIES MANAGEMENT, DESIGN AND CONSTRUCTION

REPLACE SECURITY DOORS

FULTON RECEPTION AND DIAGNOSTIC CORRECTIONAL CENER - BUILDING A
FULTON, MO

PROJECT # C2505-01
SITE # 7010
FACILITY # 9327010006

REVISION:
DATE:
REVISION:
DATE:
REVISION:
DATE:
ISSUE DATE: 09/22/2026

CAD DWG FILE:
DRAWN BY: JGR
CHECKED BY: BAP
DESIGNED BY: BAP

SHEET TITLE:

DOOR SCHEDULE & DETAILS

SHEET NUMBER:

A601

5 OF 9 SHEETS
09/22/2026

BID DOCUMENTS




DOOR A110



DOOR A131A

HEAD CONDITION

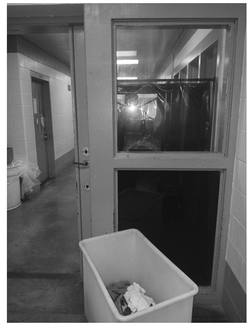


DOOR A131B



TYPICAL AUTOMATIC SLIDERS



DOOR A110

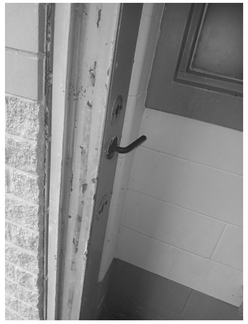

DOOR A131A

JAMB @ LOCK CONDITION



DOOR A131B



DOOR A110



DOOR A131A

SILL CONDITION



DOOR A131B







DOOR A110

①



DOOR A131A

②



DOOR A131B

③



TYPICAL CONTROL ROOM





STATE OF MISSOURI
MICHAEL L. PARSON, GOVERNOR

STATE OF MISSOURI
BRADFORD ALAN PIERCE
NUMBER A2025809
REGISTERED ARCHITECT
09/22/2026

PROFESSIONAL SEAL

ARCHITECTURE & ENGINEERING

Introba

6 SOUTH OLD ORCHARD AVE.
ST. LOUIS, MO 63119
T: 314.918.8383
F: 314.918.1766
www.introba.com

Missouri State Certificate of Authority (Architectural) #2023010288

Missouri State Certificate of Authority (Engineering) #2023008136

OFFICE OF ADMINISTRATION
DIVISION OF FACILITIES MANAGEMENT, DESIGN AND CONSTRUCTION

REPLACE SECURITY DOORS

FULTON RECEPTION AND DIAGNOSTIC CORRECTIONAL CENER - BUILDING A
FULTON, MO

PROJECT # C2505-01
SITE # 7010
FACILITY # 9327010006

REVISION:
DATE:
REVISION:
DATE:
REVISION:
DATE:
ISSUE DATE: 09/22/2026

CAD DWG FILE:
DRAWN BY: JGR
CHECKED BY: BAP
DESIGNED BY: BAP

SHEET TITLE:

EXISTING CONDITION PHOTOGRAPHS CONTROL ROOM A113

SHEET NUMBER:

A901

6 OF 9 SHEETS
09/22/2026

BID DOCUMENTS



DOOR A144B

HEAD CONDITION



DOOR A144B

SILL CONDITION



DOOR A301B

SILL CONDITION







DOOR A144A



DOOR A144B



DOOR A301B

HEAD CONDITION









DOOR A144A

④



DOOR A144B

⑤



DOOR A301B

⑥



CONTROL ROOM A146





STATE OF MISSOURI
MICHAEL L. PARSON, GOVERNOR

STATE OF MISSOURI
BRADFORD ALAN PIERCE
NUMBER A8005807
REGISTERED ARCHITECT

09/22/2026

PROFESSIONAL SEAL

ARCHITECTURE & ENGINEERING

Introba

6 SOUTH OLD ORCHARD AVE.
ST. LOUIS, MO 63119
T: 314.918.8383
F: 314.918.1766
www.introba.com

Missouri State Certificate of Authority (Architectural) #2023010288

Missouri State Certificate of Authority (Engineering) #2023008136

OFFICE OF ADMINISTRATION
DIVISION OF FACILITIES MANAGEMENT, DESIGN AND CONSTRUCTION

REPLACE SECURITY DOORS

FULTON RECEPTION AND DIAGNOSTIC CORRECTIONAL CENER - BUILDING A
FULTON, MO

PROJECT # C2505-01
SITE # 7010
FACILITY # 9327010006

REVISION:
DATE:
REVISION:
DATE:
REVISION:
DATE:
ISSUE DATE: 09/22/2026

CAD DWG FILE:
DRAWN BY: JGR
CHECKED BY: BAP
DESIGNED BY: BAP

SHEET TITLE:

EXISTING CONDITION PHOTOGRAPHS - CONTROL ROOM A146


SHEET NUMBER:

A902

7 OF 9 SHEETS

09/22/2026

BID DOCUMENTS

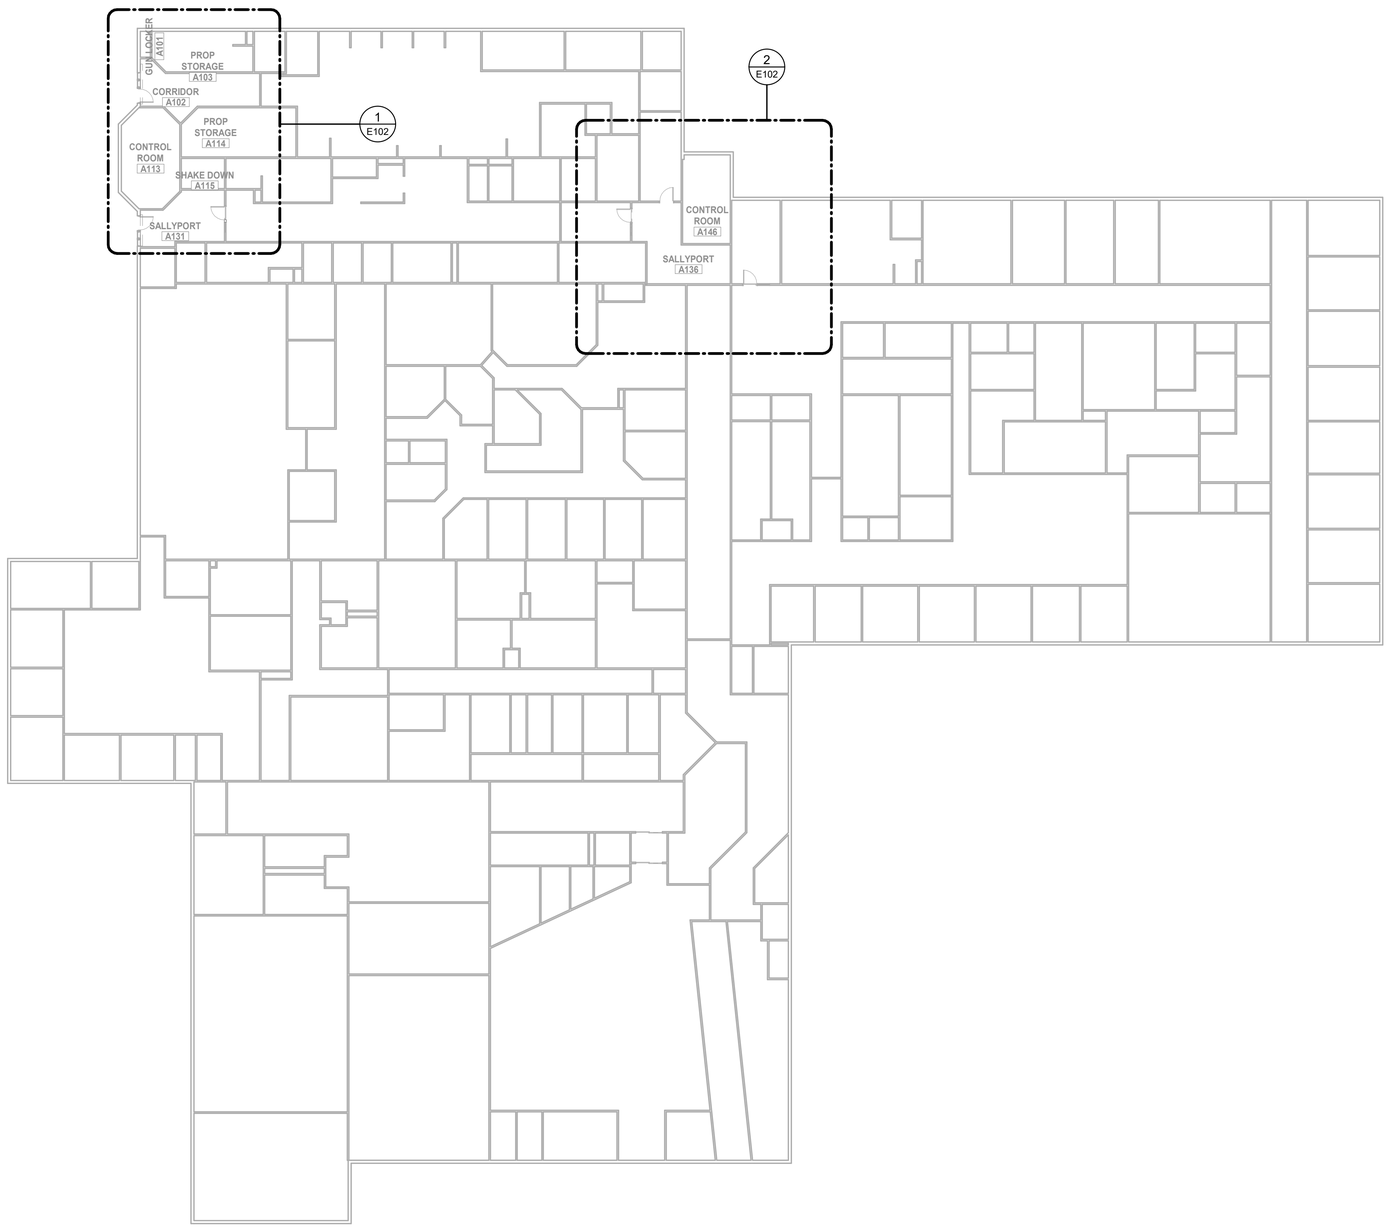

1 **ELECTRICAL OVERALL PLAN**

1/16" = 1'-0"

STATE OF MISSOURI
MICHAEL L. PARSON, GOVERNOR

STATE OF MISSOURI
TIMOTHY JOHN BLOCH NUMBER PE-2010019362
PROFESSIONAL ENGINEER

PROFESSIONAL SEAL

ARCHITECTURE & ENGINEERING

Introba

6 SOUTH OLD ORCHARD AVE.
ST. LOUIS, MO 63119
T: 314.918.8383
F: 314.918.1766
www.introba.com

Missouri State Certificate of Authority (Architectural) #2023010288

Missouri State Certificate of Authority (Engineering) #2023008136

OFFICE OF ADMINISTRATION DIVISION OF FACILITIES MANAGEMENT, DESIGN AND CONSTRUCTION

REPLACE SECURITY DOORS

FULTON RECEPTION AND DIAGNOSTIC CORRECTIONAL CENTER - BUILDING A
FULTON, MO

PROJECT # C2505-01
SITE # 7010
FACILITY # 9327010006

REVISION:
DATE:
REVISION:
DATE:
REVISION:
DATE:
ISSUE DATE: 09/22/2026

CAD DWG FILE:
DRAWN BY: TJB
CHECKED BY: GNF
DESIGNED BY: TJB

SHEET TITLE:

ELECTRICAL OVERALL PLAN

SHEET NUMBER:

E101

8 OF 9 SHEETS
09/22/2026

BID DOCUMENTS




3 TYPICAL DOOR HEADER CONNECTIONS

NOT TO SCALE




4 TYPICAL CONTROL ROOM CONNECTIONS

NOT TO SCALE

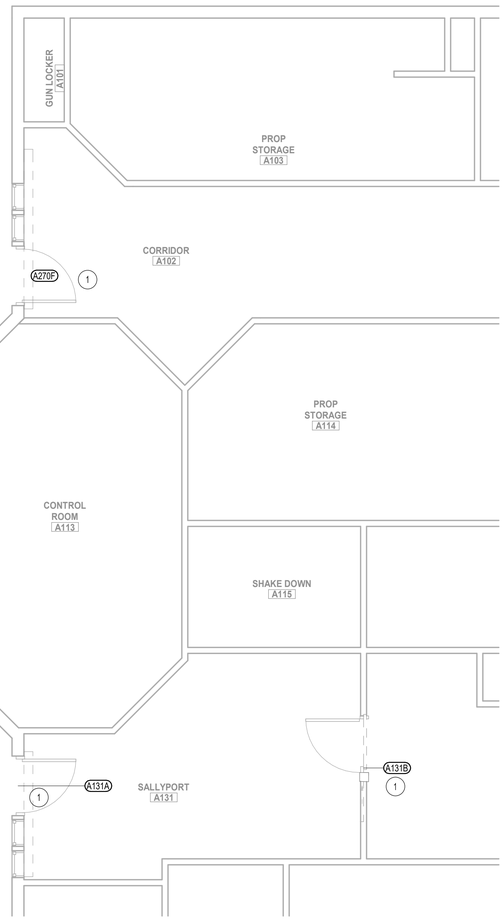

1 ENLARGED FLOOR PLAN A

1/4" = 1'-0"

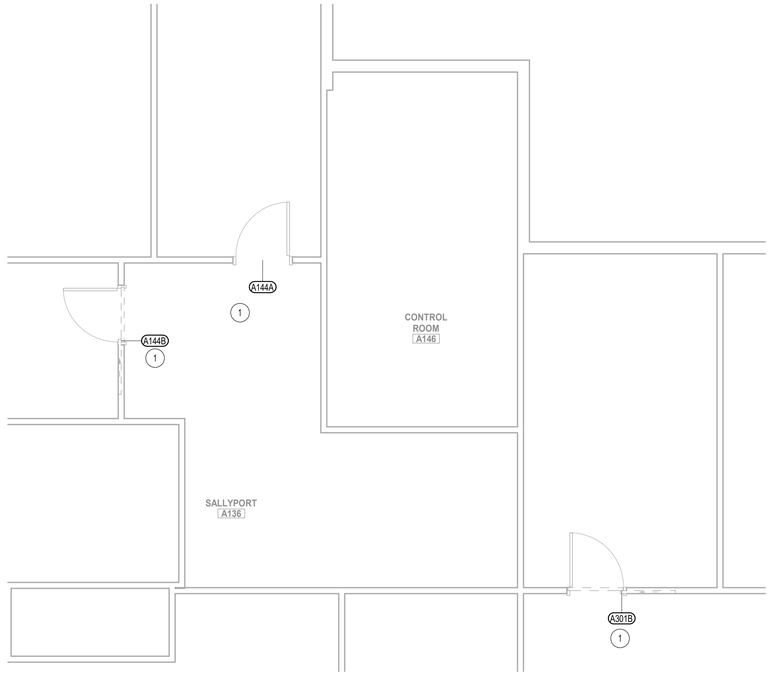

2 ENLARGED FLOOR PLAN B

1/4" = 1'-0"

SHEET GENERAL NOTES

A. PRIOR TO REPLACEMENT OF SLIDING DOOR MECHANISMS, TEST CONTINUITY AND TRACE ALL EXISTING POWER CONDUCTORS AND LOW VOLTAGE CONTROL WIRING TO SOURCE. PROVIDE LABELS AT BOTH ENDS OF CONDUCTORS AND WIRING TO IDENTIFY DOOR AND SOURCE. COORDINATE WITH OWNER FOR IDENTIFICATION NOMENCLATURE.

B. PROVIDE ALL CONNECTIONS AND CABLING TO INTEGRATE REPLACED DOOR HARDWARE INTO EXISTING DOOR CONTROL SYSTEM.

C. PROVIDE ALL PROGRAMING OF EXISTING DOOR CONTROL SYSTEM TO INTEGRATE REPLACED DOOR HARDWARE INTO EXISTING DOOR CONTROL SYSTEM.

D. PROVIDE FUNCTIONAL TESTING AND DEMONSTRATE DOOR FUNCTIONALITY TO OWNER.

E. DOORS A110, A131A, A131B ARE CONTROLLED FROM ROOM A113.

F. DOORS A144A, A144B, AND A301B ARE CONTROLLED FROM ROOM A146.


G. SEE TYPICAL CONNECTION PHOTOS ON FOR TYPICAL CONNECTIONS AT DOOR HEADER AND AT CONTROL ROOMS.

H. ALL EXPOSED FASTENERS SHALL BE SECURITY TYPE.

I. ALL EXPOSEDC CONDUIT SHALL BE THREADED RIGID METTALIC CONDUIT.

(##) SHEET KEYED NOTES

1 EXISTING SLIDING TYPE AND ASSOCIATED ELECTRIFIED CONTROL AND MONITOR DOOR HARDWARE TO BE REPLACED WITH SWING DOOR TYPE. DISCONNECT AND MAKE SAFE POWER CONDUCTORS AND LOW VOLTAGE CONTROL CABLING. SAVE CONDUCTORS AND CONTROL CABLING FOR RE-USE WITH NEW ELECTRIFIED DOOR CONTROL AND MONITOR DOOR HARDWARE. EXTEND POWER AND CONTROL CONDUCTORS TO NEW DOOR POSITION SWITCH AND ELECTRIFIED CONTROL AND MONITOR DOOR HARDWARE LOCATED IN NEW DOOR RECEIVER COLUMN AND MAKE ALL CONNECTIONS TO NEW AND EXISTING DEVICES AS REQUIRED FOR FUNCTIONAL SYSTEM. PROVIDE TERMINAL STRIPS, PRE-WIRED CONNECTOR PIGTAILS, CONDUIT NIPPLES, BUSHINGS, ETC. AS REQUIRED. SEE DOOR INTERFACE BOX (DIB) DETAIL ON THIS SHEET AND ARCHITECTURAL DOOR ELEVATIONS FOR ADDITIONAL INFORMATION. FOR LOW VOLTAGE CONDUCTORS NO LONGER USED BY DOOR CONTROL SYSTEM, PROVIDE LABEL AND IDENTIFY AS SPARE.

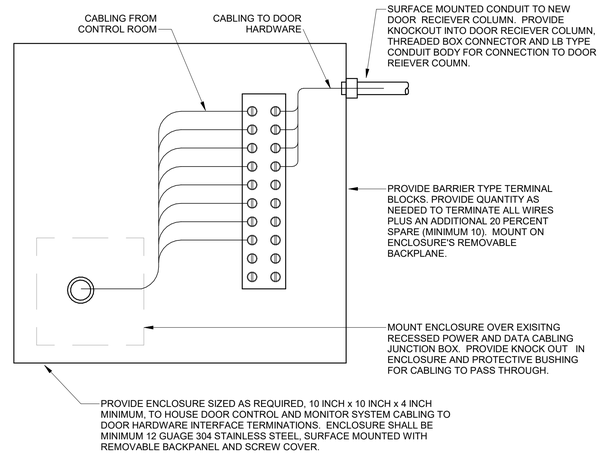

5 DOOR INTERFACE BOX (DIB) DETAIL

NOT TO SCALE

STATE OF MISSOURI
MICHAEL L. PARSON, GOVERNOR

STATE OF MISSOURI
TIMOTHY JOHN BLOCH
NUMBER PE-2009019362
PROFESSIONAL ENGINEER

PROFESSIONAL SEAL

ARCHITECTURE & ENGINEERING

Introba

6 SOUTH OLD ORCHARD AVE.
ST. LOUIS, MO 63119
T: 314.918.8383
F: 314.918.1766
www.introba.com

Missouri State Certificate of Authority (Architectural) #2023010288

Missouri State Certificate of Authority (Engineering) #2023008136

OFFICE OF ADMINISTRATION
DIVISION OF FACILITIES MANAGEMENT, DESIGN AND CONSTRUCTION

REPLACE SECURITY DOORS

FULTON RECEPTION AND DIAGNOSTIC CORRECTIONAL CENTER - BUILDING A
FULTON, MO

PROJECT # C2505-01
SITE # 7010
FACILITY # 9327010006

REVISION:
DATE:
REVISION:
DATE:
REVISION:
DATE:
ISSUE DATE: 09/22/2026

CAD DWG FILE:
DRAWN BY: TJB
CHECKED BY: GNF
DESIGNED BY: TJB

SHEET TITLE:

ELECTRICAL ENLARGED PLANS

SHEET NUMBER:

E102

9 OF 9 SHEETS

09/22/2026

BID DOCUMENTS