ADDENDUM NO. 2

TO: PLANS AND SPECIFICATIONS FOR STATE OF MISSOURI

Repair & Renovate Judiciary Library
Supreme Court of Missouri
Jefferson City, MO
PROJECT No.: O2604-01

Bid Opening Date is: 1:30 PM, THURSDAY, NOVEMBER 5, 2026 (Not Changed)

Revised Bid Form is attached. Bidders must use the Bid Form marked REVISED PER ADDENDUM #2 to bid on this project.

Bidders are hereby informed that the Construction Plans and/or Specifications are modified as follows:

SPECIFICATION CHANGES:

1. Section 00 4113 – BID FORM
   USE THE BID FORM INCLUDED WITH THIS ADDENDUM FOR SUBMITTING BID.
2. Section 00 4322 – UNIT PRICES FORM
   a. ADD Unit Price No. 3 – Spot Wood Refinishing
3. Section 01 2200 UNIT PRICES
   a. REMOVE and REPLACE section in its entirety.
4. Section 04 0300 MARBLE RESTORATION
   a. ADD section in its entirety.
5. Section 06 0300 CONSERVATION TREATMENT FOR PERIOD WOOD
   a. ADD paragraph 3.07 as follows:

      3.07 SECURE WOOD DOOR TRIM & CORNICES
      A. Locations: Existing Door Jambs and Cornice Elements with gaps exceeding 1/16".
      B. Secure trim to original wood blocking to close gap against adjacent wall. Secure with finish nail. Mask off adjacent areas and provide filler at nail head with putty knife or similar implement. Spot stain filler locations to match existing finish.
6. Section 09 9123 INTERIOR PAINTING
   a. ADD paragraph 3.01-A.4 as follows:

      4. Evergreen Architectural Arts as an acceptable applicator

DRAWING CHANGES:

1. **G002 – SHEET INDEX AND PROJECT SYMBOLS**
   a. ADD specification section reference to Project Alternates item #4 as follows:

      4. REPLACE MISSING OR DAMAGED PORTIONS OF MARBLE BASE AT EAST AND WEST END WALL COLUMNS (04 300).
2. **G004 – SITE & BUILDING ACCESS PLANS**
   a. REMOVE **GENERAL NOTES – WORK AREA & EGRESS PLAN** note 7. See sheet G005 note below for more information.
3. **G005 – AREA OF WORK PLAN**

a. ADD **GENERAL NOTES – HAZARDOUS MATERIALS** as follows:
    1. THE CONTRACTOR SHALL COMPLY WITH ALL APPLICABLE FEDERAL STATE, AND LOCAL REGULATIONS, CODES, AND REGULATORY GUIDANCE OVERNING THE IDENTIFICATION, HANDLING, REMOVAL, TRANSPORTATION, AND DISPOSAL OF HAZARDOUS MATERIALS IDENTIFIED IN THE HAZARDOUS MATERIALS SURVEY. ALL REQUIRED ABATEMENT, CONTAINMENT, WORKER PROTECTION, AIR MONITORING, NOTIFICATIONS, AND DISPOSAL DOCUMENTATION SHALL BE PROVIDED AS APPLICABLE. HAZARDOUS MATERIALS SHALL BE HANDLED ONLY BY APPROPRIATELY LICENSED OR QUALIFIED PERSONNEL. COORDINATE ALL WORK WITH THE PROJECT TEAM AND DO NOT DISTURB SUPECTED HAZARDOUS MATERIALS NOT IDENTIFIED IN THE SURVEY UNTIL EVALUATED BY A QUALIFIED PROFESSIONAL.

b. ADD **GENERAL NOTES – HOISTING & SCAFFOLDING** as follows:
    1. MATERIAL HOISTING REQUIREMENTS:
        A. USE FREE-STANDING, FLOOR SUPPORTED HOISTING EQUIPMENT DESIGNED FOR SPECIFIC HOISTING CONDITION.
        B. DO NOT USE DECORATIVE ELEMENTS/STAIR RAILINGS/BALUSTERS FOR HOISTING/EQUIPMENT SUPPORT.
        C. PROTECT FLOORING AND ADJACENT FINISHES.
        D. COORDINATE HOISTING AND EQUIPMENT ERECTION TIMES WITH BUILDING STAFF TO AVOID CONFLICTS WITH BUILDING OPERATIONS
    2. TEMPORARY SCAFFOLDING REQUIREMENTS:
        A. CONTRACTOR IS RESPONSIBLE FOR PROVIDING TEMPORARY SCAFFOLDING AS NECESSARY TO COMPLETE THE WORK.
        B. PROVIDE FLOOR SUPPORTED FRAME SCAFFOLDING WITH EVENLY DISTRIBUTED BEARING POINTS.
            a. USE BASE PLATES AND WOODEN PLANKS TO PREVENT EXCESSIVE PRESSURE ON FRAGILE SURFACES.
            b. DO NOT USE MEZZANINE STRUCTURE OR LIBRARY STACKS FOR SUPPORT.
            c. USE PADDING AND PROTECTION AT CONTACT POINTS TO PREVENT DAMAGE TO EXISTING FINISHES.
            d. AVOID DRILLING INTO EXISTING FINISHES.
        C. COMPLY WITH APPLICABLE OSHA AND LOCAL SAFETY REGULATIONS.
            a. ENSURE WORKERS RECEIVE PROPER TRAINING ON SCAFFOLD ASSEMBLY, USE AND EMERGENCY PROCEDURES.
            b. MAINTAIN CLEAR ACCESS POINTS AND LADDERS FOR SAFE MOVEMENT ON AND OFF THE SCAFFOLD.
        D. ONCE WORK IS COMPLETE, DISMANTLE SCAFFOLDING WITH CARE TO PREVENT DAMAGE.
            a. REMOVE DEBRIS AND DUST FROM PLATFORMS PRIOR TO DISASSEMBLY.
            b. LOWER MATERIALS SYSTEMATICALLY RATHER THAN DROPPING FROM HEIGHT.

c. INSPECT THE SPACE FOR ANY UNINTENDED IMPACT FROM SCAFFOLDING USE AND REPORT FINDINGS TO THE ARCHITECT AND OWNER IN WRITING.

c. ADD **LEGEND – KEYNOTES** G10 as follows:

G10 EXISTING BUILT-IN METAL LIBRARY STACKS - BOOKS TO REMAIN IN PLACE ON STACKS DURING COURSE OF RENOVATION. WRAP ENTIRE SHELF UNIT IN ZIPPERED PLASTIC SHEETING TO PROTECT BOOKS AND STACKS FROM CONSTRUCTION ACTIVITIES AND EXPOSURE TO DUST AND DEBRIS.

4. **A131 – CEILING PLAN**
   a. REMOVE and REPLACE **LEGEND – KEYNOTES** GL3 as follows:

      GL3 INSTALL GLUE CHIP GLASS TO REPLACE BROKEN OR MISSING PANE OF GLASS (08 0300)

5. **A211 – INTERIOR ELEVATIONS**
   a. Details 2 & 3 – ADD notes for stone masonry repair

6. **A212 – INTERIOR ELEVATIONS**
   a. Detail 2 - ADD notes and graphics clarifying extent of wood trim/cornice to be secured to wall around door openings.

7. **A601 – INTERIOR DETAILS AND DOOR TYPES**
   a. REVISE Door & Frame Schedule to clarify that doors and frames are existing.

GENERAL COMMENTS:

1. The Pre-Bid Meeting was held OCTOBER 20, 2026, at 10:30 AM.
2. Bidders needing additional site inspection should contact Sandra Walther 573-257-7322 to schedule a time if access to the facility is required.
3. Please contact April Howser, Contract Specialist, at 573-690-9874 or april.howser@oa.mo.gov, for questions about bidding procedures, MBE/WBE/SDVE/HDVE goals, and submittal requirements.
4. The deadline for technical questions was WEDNESDAY, OCTOBER 28, 2026, at noon.
5. Changes to, or clarification of, the bid documents are only made as issued in the addenda.
6. All correspondence with respect to this project must include the State of Missouri project number as indicated above.
7. Current Planholders list available online at: O2604-01 Repair & Renovate Interior Judiciary Library - Supreme Court of Missouri:: Plan Holders :: State of Missouri Office of Administration
8. Prospective Bidders contact American Document Solutions, 1400 Forum Blvd Suite 1C, Columbia MO 65201, 573-446-7768 to order official plans and specifications.
9. **All bids shall be submitted on the bid form without additional terms and conditions, modifications, or stipulations. Each space on the bid form shall be properly filled including a bid amount for the alternate. Failure to do so will result in rejection of the bid.**
10. **MBE/WBE/SDVE/HDVE participation requirements can be found in DIVISION 00. The MBE/WBE/SDVE/HDVE participation goals are 0%/0%/3%/3%, respectively. Only certified firms as of the bid opening date can be used to satisfy the MBE/WBE/SDVE/HDVE participation goals for this project. If a bidder is unable to meet a participation goal, a Good Faith Effort Determination Form must be completed. Failure to complete this process will result in rejection of the bid.**
11. **The Contractor shall pay not less than the prevailing hourly rate of wages for work of a similar character in the locality in which the work is performed, as**

determined by the Missouri Department of Labor and Industrial Relations. Bidders are to adhere to Prevailing Wage Hourly Rate of Wages, and the Department of Labor and Industrial Relations can be contacted to determine the applicable wage rate for the work on this project.

ATTACHMENTS:

1. Section 004113 - Bid Form (19 pages)
2. Section 00 4322 – Unit Prices Form (1 page)
3. Section 01 2200 – Unit Prices (2 pages)
4. Section 04 0300 - Marble Restoration (4 pages)
5. Sheet G004
6. Sheet G005
7. Sheet A131
8. Sheet 211
9. Sheet 212
10. Sheet 601

October 30, 2026

END ADDENDUM NO. 2

STATE OF MISSOURI

PER ADDENDUM 2

Bid Time: 1:30 PM

Bid Date: _____

All bid documents shall be emailed to FMDCBids@oa.mo.gov

SECTION 004113 - BID FORM

1.0 BID

A. From: _____
(Bidder's Company Name)

☐ Sole Proprietorship/General Partnership ☐ LLC ☐ Limited Partnership ☐ Corporation ☐ Joint Venture

Address:_____

City, State, Zip _____

Phone: _____ Email:_____

Federal ID Number: _____ Missouri Business Charter Number:_____

Contact Name: _____Contact email: _____

herein after called the "**Bidder**"

B. To: Director, Division of Facilities Management, Design and Construction
Room 730, Harry S Truman State Office Building
301 West High Street
Jefferson City, Missouri 65101

herein after called the **"Owner"**

C. For: Repair & Renovate Interior Judiciary Library
Supreme Court of Missouri
Jefferson City, Missouri

D. Project Number: O2604-01

hereinafter called the **"Work"**

E. Documents: The undersigned, having examined and being familiar with the local conditions affecting the work and with the complete set of contract documents, including the Drawings, the Invitation For Bid, Instructions To Bidders, Statement of Bidders Qualifications, General Conditions, Supplement to General Conditions, and the technical specifications, including: addenda number _____ through _____ hereby proposes to perform the Work for the following:

F. Bid Amount: _____

_____ Dollars ($_____)

G. Allowances: See Section 012100 ALLOWANCES for details regarding Facility Interruption Days.

H. Alternates: **Alternate No. 1**: Strip, Repair and Restain Laylight Sash in Lieu of Repair and Faux Paint.

_____

_____ Dollars ($_____)

Alternate No. 2: Install Upper Stack Lighting at Mezzanine Bookshelves

_____
_____ Dollars ($_____)

Alternate No. 3: Replace Broken, Poor Fitting and Non-Matching Frosted Replacement Sections of Glass Flooring with New Glass which Matches the Original Sand Texture with Slight Wave Texture

_____
_____ Dollars ($_____)

Alternate No. 4: Replace Missing or Damaged Portions of Marble Base at East and West End Wall Columns with Available Attic Stock.

_____
_____ Dollars ($_____

2.0 MBE/WBE/SDVE PERCENTAGE OF PARTICIPATION PROJECT GOALS

A. This project's specific goals are: **MBE 0%**, **WBE 0%**, and **SDVE 3% or HDVE 3%**. NOTE: Only MBE/WBE firms certified by the State of Missouri Office of Equal Opportunity, or SDVE(s)/HDVE(s) meeting the requirements of Section 34.069, RSMo, Section 34.074, RSMo, and 1 CSR 30-5.010, as of the date of bid opening can be used to satisfy the MBE/WBE/SDVE/HDVE participation goals for this project.

3.0 BID BOND

A. Accompanying the bid is: ___ 5% Bid Bond or ___ Cashier's Check/Bank Draft for 5% of base bid that is payable without condition to the Division of Facilities Management, Design and Construction, State of Missouri, as per Article 5 of "Instructions To Bidders".

4.0 CONTRACT COMPLETION TIME AND LIQUIDATED DAMAGES

A. The Bidder agrees to complete the work within **110 working days** from the date the Notice of Intent to Award is issued as modified by additional days added by the Owner's acceptance of alternates, if applicable. This includes ten (10) working days for document mailing and processing. The Bidder further agrees to pay to, or allow the State as liquidated damages the sum of **$1,000** for each working day thereafter that the entire work is not substantially complete.

5.0 ATTACHMENTS TO BID

004322	Unit Prices Form
004337	MBE/WBE/SDVE/HDVE Compliance Form
004338	MBE/WBE/SDVE/HDVE Joint Venture Form
004339	MBE/WBE/SDVE/ HDVE Waiver Form
004340	SDVE Business Form
004340.1	HDVE Business Form
004541	Affidavit of Work Authorization
004545	Anti-Discrimination Against Israel Act Certification form

6.0 BIDDER'S CERTIFICATIONS

By signing and submitting this bid form, the Bidder certifies as follows:

A. **No Undisclosed Interests or Associations, Collusion, or Solicitation of Other Bidders**

1. This bid is genuine and is not made in the interest of or on behalf of any undisclosed person, firm, or corporation, and is not submitted in conformity with any agreement or rules of any group, association or corporation.

2. The Bidder has not directly or indirectly induced or solicited any other bidder to put in a false or sham proposal.

3. The Bidder has not solicited or induced any person, firm or corporation to refrain from submitting a bid.

4. The Bidder has not sought by collusion or otherwise to obtain any advantage over any other bidder or over the Owner.

B. **Accuracy of Contract Documents**

The Bidder has based this bid upon an official/complete set of contract documents, either obtained from the Owner or from a secondary source known to the Bidder to have provided a complete and accurate set of contract documents. If the Bidder received the contract documents from such a secondary source, any errors or omissions in the contract documents shall be interpreted and construed in favor of the Owner and against the Bidder. This bid is based upon the conditions within Article 1.2 of the General Conditions.

C. **Non-Discrimination**

The Bidder will not discriminate against any employee or applicant for employment because of race, creed, color or national origin in the performance of the Work.

D. **Prevailing Wage**

MISSOURI PREVAILING WAGE LAW (Sections 290.210 to 290.340, RSMo): The Contractor shall pay not less than the specified hourly rate of wages, as set out in the wage order attached to and made part of the specifications for work under this contract, to all workers performing work under the contract, in accordance with sections 290.210 to 290.340, RSMo. The Contractor shall forfeit a penalty to the Owner of one hundred dollars per day (or portion of a day) for each worker that is paid less than the specified rates for any work done under the contract by the Contractor or by any subcontractor, in accordance with section 290.250, RSMo.

DAVIS-BACON ACT: If this Project is financed in whole or in part from Federal funds (as indicated in the Instructions to Bidders or other bid or contract documents for this Project), then this contract shall be subject to all applicable federal labor statutes, rules and regulations, including provisions of the Davis-Bacon Act, 40 U.S.C. §3141 et seq., and the "Federal Labor Standards Provisions," as further set forth in Section 007333 – Supplementary General Conditions for Federally Funded/Assisted Construction Projects, which is incorporated into the contract by reference. Where the Missouri Prevailing Wage Law and the Davis-Bacon Act require payment of different wages for work performed under this contract, the Contractor and all Subcontractors shall pay the greater of the wages required under either law, on a classification-by-classification basis.

E. **Transient Employers**

The Bidder will comply with the provisions of Sections 285.230-234, RSMo, regarding transient employers.

F. **Federal Work Authorization Program**

The Bidder has enrolled and is participating in, and will continue to participate in, a federal work authorization program in accordance with Sections 285.525 and 285.530, RSMo for the duration of any contract awarded because of this bid.

G. **Illegal Immigration Reform and Immigrant Responsibility Act (IIRIRA)**

1. If awarded contract for this project, the Bidder/Contractor shall only utilize personnel authorized to work in the United States in accordance with applicable federal, state and local laws. This includes, but is not limited to, the Illegal Immigration Reform and Immigrant Responsibility Act (IIRIRA) and INA Section 274A.

2. If found to be in violation of this requirement or any applicable laws, and if the State of Missouri has reasonable cause to believe that the Contractor has knowingly employed individuals who are not eligible to work in the United States, the state shall have the right to cancel the contract immediately without penalty or recourse and suspend or debar the contractor from doing business with the state.

3. The Contractor agrees to cooperate fully with any audit or investigation from federal, state or local law enforcement agencies.

H. **Anti-Discrimination Against Israel Act**

1. If the awarded Contractor meets the definition of a company as defined in section 34.600, RSMo, and has ten or more employees, the Contractor shall not engage in a boycott of goods or services from the State of Israel; from companies doing business in or with Israel or authorized by, licensed by, or organized under

the laws of the State of Israel; or from persons or entities doing business in the State of Israel as defined in section 34.600, RSMo.

2. If, at any time during the life of the contract, Contractor meets the definition of a company as defined in section 34.600, RSMo, and the company's employees increases to ten or more OR the contractor's business status changes to become a company as defined in section 34.600, RSMo, and the company has ten or more employees, then the Contractor shall submit to the Division of Facilities Management, Design and Construction a completed Box C of the exhibit titled "Anti-Discrimination Against Israel Act Certification, and shall comply with the requirements of Box C.

7.0 SIGNATURES

FOR SOLE PROPRIETORSHIPS/GENERAL PARTNERSHIPS ONLY

_____ Name each general partner: _____
Sole Proprietor's Name (printed)

_____

_____

Today's Date: _____

_____

I, _____, being the sole proprietor/general partner of (name of business) _____ (*and if the name of said business is other than my legal name, having filed a Registration of Fictitious Name with the Missouri Secretary of State in order to allow me to use such name in connection with my business, as provided by Section 417.200, RSMo, et seq.*), do hereby submit this bid and agree to be bound unto the State of Missouri as herein provided (if a general partnership, all partners must sign below).

Signature: _____ Signature: _____

Signature: _____ Signature: _____

FOR LIMITED LIABILITY COMPANIES ONLY

_____ today's date _____State(s) of organization: _____
Manager's (or Managing Member's) Name (printed)

I, _____, being the Manager (or Managing Member) of (full legal name of limited liability company from Articles of Organization) _____, and being duly authorized to act as herein provided on behalf of said limited liability company, do hereby submit this bid on behalf of said limited liability company and agree that said limited liability company shall be bound unto the State of Missouri as herein provided.

Signature: _____

FOR LIMITED PARTNERSHIPS/LIMITED LIABILITY PARTNERSHIPS/LIMITED LIABILITY LIMITED PARTNERSHIPS ONLY

_____ today's date: _____State(s) of organization:_____
General/Managing Partner's Name (printed)

I, _____, being the General Partner/Managing Partner of (full legal name of limited partnership/limited liability partnership/limited liability limited partnership from partnership agreement or Certificate of Limited Partnership) _____, and being duly authorized to act as herein provided on behalf of said limited partnership/limited liability partnership/limited liability limited partnership, do hereby submit this bid on behalf of said limited partnership/limited liability partnership/limited liability limited partnership and agree that said limited partnership/limited liability partnership/limited liability limited partnership shall be bound unto the State of Missouri as herein provided.

Signature:_____

FOR CORPORATIONS ONLY

_____ _____ _____

President's Name (printed) Secretary's Name (printed) Today's date

State(s) of incorporation: _____

I, _____, being the (officer or title) _____ of (full legal name of corporation, from Articles of Incorporation) _____, and being duly authorized by the Board of Directors of said corporation to act as herein provided on behalf of said corporation, do hereby submit this bid on behalf of said corporation and agree that said corporation shall be bound unto the State of Missouri as herein provided.

Signature: _____ Attested by:_____

President Corporate Secretary

The President should sign as the bidder. If the signator is other than the corporate president, the bidder must provide satisfactory evidence that the signator has the legal authority to bind the corporation.

FOR ASSOCIATIONS/JOINT VENTURES

If multiple business entities/individuals are bidding collectively as an association or joint venture, each business entity/individual bidding as part of the association or joint venture shall sign this bid in the above sections relevant to the form that such business entity or individual does business, and the bidder shall duplicate the necessary number of signature pages so that all members of the association or joint venture shall sign this bid. If a name is adopted for use by the association or joint venture, the association or joint venture shall file a Registration of Fictitious Name with the Missouri Secretary of State in order to use such name in connection with the association or joint venture, as provided by Section 417.200, RSMo, *et seq*.

SECTION 004322 - UNIT PRICES FORM PROJECT NUMBER: O2604-01

1.0 Description

A. For changing specified quantities of work from those indicated by the contract drawings and specifications, upon written instructions of Owner, the following unit prices shall prevail. The unit prices include all labor, overhead and profit, materials, equipment, appliances, bailing, shoring, shoring removal, etc., to cover the finished work of the several kinds of work called for. Only a single unit price shall be given and it shall apply for either MORE or LESS work than that shown on the drawings and called for in the specifications or included in the Base Bid. In the event of more or less units than so indicated or included during construction the total contract price shall be decreased as appropriate or increased by contract change in accordance with General Conditions Article 4.1.

2.0 Unit Prices

A. Unit Price No. 1 – Plaster Crack Repair

1. Description: Plaster Crack Repairs according to Division 09 0320 Section "Historic Treatment of Plaster."
2. Unit of Measurement: lineal foot
3. Base Bid Quantity: 168 cubic feet

$ _____ per lineal foot

1. Unit Price No. 2 – Plaster Patch Repair:
2. Description: Plaster Replacement according to Division 09 0320 Section "Historic Treatment of Plaster."
3. Unit of Measurement: square foot
4. Base Bid Quantity: 6,830 square feet

$ _____ per square foot

1. Unit Price No. 3 – Spot Wood Refinishing
2. Description: Spot wood refinishing according to Division 09 9300 “Staining and Transparent Finishing”
3. Unit of Measurement: linear foot
4. Base Bid Quantity: 596 linear feet

$ _____ per linear foot

SECTION 004337 - MBE/WBE/SDVE/HDVE COMPLIANCE EVALUATION FORM

Project Name: _____ Project No.: O2604-01

This form is to be completed by bidders and submitted to the State of Missouri, Division of Facilities Management, Design and Construction with the bid submittal. Submit one form per MBE/WBE/SDVE/HDVE firm involved with the project. This includes any MBE/WBE/SDVE/HDVE general contractor, joint venture, subcontractor or supplier, regardless of how many tier levels of sub-contracts.

A condition for remaining in competition for award is the satisfactory completion of this form for each minority/woman/service disabled veteran-owned/honorably discharged veteran-owned firm that will perform a commercially useful function on the contract. The undersigned submits the following data with respect to the following firm's assurance to meet the Office of Administration's goal for MBE/WBE/SDVE/HDVE participation.

1. Name of General Contractor: _____

2. MBE/WBE/SDVE/HDVE Firm:_____
(Name)

_____
(Address) (City, State, Zip Code)

_____
(Phone Number) (email address)

Type of Business: _____ Type of Firm: ☐ MBE ☐ WBE ☐ SDVE ☐ HDVE

Officer Name & Title: _____

3. Describe the **subcontract actual work** to be performed (List BASE BID work and any ALTERNATE work separately):

BASE BID SCOPE OF WORK: _____

ALTERNATE (S) SCOPE OF WORK: (identify separately)

_____

_____

_____

4. Indicate the **dollar ($) amount** of contract to be subcontracted to the MBE/WBE/SDVE/HDVE Firm:

BASE BID: $ _____

ALTERNATE (S): (identify separately)

$ _____

$ _____

$ _____

5. Is the proposed subcontractor listed in the Minority/Women Business Enterprise Directory maintained by the Office of Equal Opportunity (OEO) or the Division of Purchasing's SDVE/HDVE directory? YES ☐ NO ☐

Name of General Contractor Signee (Print): _____

Signature: _____

Title: _____

Date: _____

SECTION 004338 - MBE/WBE/SDVE/HDVE ELIGIBILITY DETERMINATION FORM FOR JOINT VENTURES

Project Name: _____Project No.: O2604-01

If bidder is a joint venture, this form shall be completed and submitted with the bid submittal to the Missouri State Division of Facilities Management, Design and Construction.

1. Joint Venture Firm: _____
(Name)
_____
(Address) (City, State, Zip Code)
_____
(Phone Number) (email address)

2. In order to be counted toward project MBE/WBE/SDVE/HDVE goals, the MBE/WBE/SDVE/HDVE partner(s) must be currently certified by a State of Missouri public entity or have proof of SDVE or HDVE eligibility. Identify the firms which comprise the joint venture and include a copy of the certification of each MBE/WBE/SDVE/HDVE firm included in the joint venture.

_____
_____
_____
_____

(a) Describe the role of each MBE, WBE, or SDVE/HDVE firm in the joint venture:

_____
_____
_____
_____
_____

(b) Briefly describe the experience and business qualifications of each non-MBE/WBE/SDVE/HDVE co-venturer:

_____
_____
_____
_____
_____

3. What is the claimed percentage of MBE/WBE/SDVE/HDVE ownership in the joint venture?
_____

4. Ownership of joint venture. **Attach a copy of the joint venture agreement**. (The following need not be filled in if described in the joint venture agreement)

(a) Description of profit and loss sharing:

_____
_____
_____
_____
_____

(b) Description of capital contributions, including equipment:

_____

_____

_____

_____

_____

(c) Description of other applicable ownership interests:

_____

_____

_____

_____

_____

6. Control of, and participation in, this contract. Identify by name, race, sex, and "firm" those individuals (and their titles) who are responsible for day-to-day management and policy decision making including, but not limited to, those with prime responsibility for:

▫ Financial Decisions ▫ Management Decisions ▫ Estimating ▫ Marketing ▫ Sales

▫ Hiring (of management) ▫ Firing (of management) ▫ Purchase of major items or supplies

Name	**Race**	**Sex**	**Firm & Title**	**Responsibility**	**Management Decisions**

NOTE: If after filing this information and before the completion of the joint venture's work on the contract covered by this regulation, there is any significant change in the information submitted, the joint venture must inform the Commissioner, either directly or if the joint venture is a subcontractor through the prime contractor.

AFFIDAVIT

"The undersigned swear that the foregoing statements are correct and include all material and information necessary to identify and explain the terms and operation of our joint venture and the intended participation by each joint venturer in the undertaking. Further, the undersigned covenant and agree to provide the Commissioner, Office of Administration, current, complete and accurate information regarding actual joint venture work and the payment therefore and any proposed changes in any of the joint venture arrangements and to permit the audit and examination of the books, records, and files of the joint venture, or those of each joint venturer relevant to the joint venture, by authorized representatives of the Commissioner of the Office of Administration. Any material misrepresentation will be grounds for terminating any contract which may be awarded and for initiating action under Federal or State laws concerning false statements."

Name of Firm: _____ Name of Firm: _____

Signature: _____ Signature: _____

Name: _____ Name: _____

Title: _____ Title: _____

Date: _____ Date: _____

Date: _____

State of: _____

County of: _____

On this _____ day of _____, 20____, before me appeared (name) _____ to me personally known, who, being duly sworn, did execute the foregoing affidavit, and did state that he or she was properly authorized by (name of firm) _____ to execute the affidavit and did so as his or her own free act and deed.

Notary Public: _____ (seal)

My commission expires: _____

Date: _____

State of: _____

County of: _____

On this _____ day of _____, 20____, before me appeared (name) _____ to me personally known, who, being duly sworn, did execute the foregoing affidavit, and did state that he or she was properly authorized by (name of firm) _____ to execute the affidavit and did so as his or her own free act and deed.

Notary Public: _____ (seal)

My commission expires: _____

SECTION 004339 - GOOD FAITH EFFORT (GFE) DETERMINATION - MBE

Bidder may reach goals for each category as outlined in Section 001116 - Invitation to Bid by participation, GFE or a combination of both.

THIS PAGE IS FOR MBE GFE ONLY
Failure to submit for each diversity category on a separate page may result in rejection of the bid.

INSTRUCTIONS: To meet full MBE GFE goals, refer to Section 002113-Instructions to Bidders and provide at least 3 certified companies with all columns completed for each company.

If the bidder has identified companies with actual participation on Section 004337 - MBE/WBE/SDVE/HDVE Compliance Form, do not list those companies below as they will only be scored for participation. Any questions or clarifications should be directed to the Contract Specialist of record.

In order to be counted toward the goals, a MBE or WBE must be certified by the State of Missouri, Office of Equal Opportunity.

MBE and WBE: https://apps1.mo.gov/MWBCertifiedFirms/

Bidder's Company Name: _____ Project Number: O2604-01

Name of Firm and Person Contacted: Verify that firm is currently certified with Office of Equal Opportunity (OEO)	**Category of Work** (e.g.: Electrician) or **Type of Supplier** (e.g.: Plumbing Supplier)	**Date of Contact**	**Response from Subcontractor or Supplier**

SECTION 004339 - GOOD FAITH EFFORT (GFE) DETERMINATION - WBE

Bidder may reach goals for each category as outlined in Section 001116 - Invitation to Bid by participation, GFE or a combination of both.

THIS PAGE IS FOR WBE GFE ONLY
Failure to submit for each diversity category on a separate page may result in rejection of the bid.

INSTRUCTIONS: To meet full WBE GFE goals, refer to Section 002113-Instructions to Bidders and provide at least 3 certified companies with all columns completed for each company.

If the bidder has identified companies with actual participation in Section 004337 - MBE/WBE/SDVE/HDVE Compliance Form, do not list those companies below as they will only be scored for participation. Any questions or clarifications should be directed to the Contract Specialist of record.

In order to be counted toward the goals, an MBE or WBE must be certified by the State of Missouri, Office of Equal Opportunity.

MBE and WBE: https://apps1.mo.gov/MWBCertifiedFirms/

Bidder's Company Name: _____ Project Number: O2604-01

Name of Firm and Person Contacted: Verify that firm is currently certified with Office of Equal Opportunity (OEO)	**Category of Work** (e.g.: Electrician) or **Type of Supplier** (e.g.: Plumbing Supplier)	**Date of Contact**	**Response from Subcontractor or Supplier**

SECTION 004339 - GOOD FAITH EFFORT (GFE) DETERMINATION - SDVE

Bidder may reach goals for each category as outlined in Section 001116 - Invitation to Bid by participation, GFE or a combination of both.

THIS PAGE IS FOR SDVE GFE ONLY
Failure to submit for each diversity category on a separate page may result in rejection of the bid.

INSTRUCTIONS: To meet full SDVE goals, refer to Section 002113-Instructions to Bidders and provide at least 3 certified companies with all columns completed for each company.

If the bidder has identified companies with actual participation in Section 004337 - MBE/WBE/SDVE/HDVE Compliance Form, do not list those companies below as they will only be scored for participation. Any questions or clarifications should be directed to the Contract Specialist of record.

In order to be counted toward the goals, an SDVE or HDVE must be certified by the State of Missouri, Office of Equal Opportunity.

SDVE/HDVE: https://oeo.mo.gov/veteran-certification-program/

Bidder's Company Name: _____ Project Number: O2604-01

Name of Firm and Person Contacted: Verify that firm is currently certified with Office of Equal Opportunity (OEO)	**Category of Work** (e.g.: Electrician) or **Type of Supplier** (e.g.: Plumbing Supplier)	**Date of Contact**	**Response from Subcontractor or Supplier**

SECTION 004339 - GOOD FAITH EFFORT (GFE) DETERMINATION - HDVE

Bidder may reach goals for each category as outlined in Section 001116 - Invitation to Bid by participation, GFE or a combination of both.

THIS PAGE IS FOR HDVE GFE ONLY
Failure to submit for each diversity category on a separate page may result in rejection of the bid.

INSTRUCTIONS: To meet full HDVE goals, refer to Section 002113-Instructions to Bidders and provide at least 3 certified companies with all columns completed for each company.

If the bidder has identified companies with actual participation in Section 004337 - MBE/WBE/SDVE/HDVE Compliance Form, do not list those companies below as they will only be scored for participation. Any questions or clarifications should be directed to the Contract Specialist of record.

In order to be counted toward the goals, an SDVE or HDVE must be certified by the State of Missouri, Office of Equal Opportunity.

SDVE/HDVE: https://oeo.mo.gov/veteran-certification-program/

Bidder's Company Name: _____ Project Number: O2604-01

Name of Firm and Person Contacted: Verify that firm is currently certified with Office of Equal Opportunity (OEO)	**Category of Work** (e.g.: Electrician) or **Type of Supplier** (e.g.: Plumbing Supplier)	**Date of Contact**	**Response from Subcontractor or Supplier**

MISSOURI SERVICE-DISABLED VETERAN BUSINESS PREFERENCE FORM

Pursuant to section 34.074, RSMo, a service-disabled veteran business doing business as Missouri firm, corporation, or individual, or that maintains a Missouri office or place of business, shall receive a three-point bonus preference in the contract award process. The bonus preference will be calculated and applied by reducing the bid amount(s) of the eligible service-disabled veteran business by three percent of the apparent low responsive bidder's bid. This reduction is for evaluation purposes only, and will have no impact on the actual amount(s) of the bid or the amount(s) of any contract awarded. In order to be eligible for the service-disabled veteran business preference, the bidder must complete and submit this form with its bid.

Definitions (as provided by Section 34.074, RSMo):

Service-Disabled Veteran: any individual who is disabled as certified by the appropriate federal agency responsible for the administration of veterans' affairs.

Service-Disabled Veteran Business: a business concern:

a. not less than fifty-one (51) percent of which is owned by one or more service-disabled veterans or, in the case of any publicly owned business, not less than fifty-one (51) percent of the stock of which is owned by one or more service-disabled veterans; and

b. the management and daily business operations of which are controlled by one or more service-disabled veterans.

In order to receive the preference described above, the bidder must either be registered with the Office of Administration, Office of Equal Opportunity or the Veteran Small Business Administration or provide a copy of the bidder's discharge papers (DD Form 214, Certificate of Release from Active Duty). For ease of evaluation, it is preferred that proof of registration with Division of Purchasing or the VA be provided with this form. Discharge papers are not required if registered with Division of Purchasing or the VA.

By signing below, I certify that I meet the definitions of a service-disabled veteran and a service-disabled veteran business, as defined in Section 34.074, RSMo, and that I am either doing business as a Missouri firm, corporation, or individual; or maintain Missouri offices or places of business at the location(s) listed below.

_____
Service-Disabled Veteran's Name

(Please Print)

_____
Service-Disabled Veteran's Signature

_____

_____
Service-Disabled Veteran Business Name

_____

_____
Missouri Address of Service-Disabled Veteran Business

MISSOURI HONORABLY DISCHARGED VETERAN BUSINESS PREFERENCE FORM

Pursuant to section 34.069, RSMo, a honorably discharged veteran - owned business doing business as Missouri firm, corporation, or individual, or that maintains a Missouri office or place of business, shall receive a three-point bonus preference in the contract award process. The bonus preference will be calculated and applied by reducing the bid amount(s) of the eligible honorably discharged veteran - owned business by three percent of the apparent low responsive bidder's bid. This reduction is for evaluation purposes only, and will have no impact on the actual amount(s) of the bid or the amount(s) of any contract awarded. In order to be eligible for honorably discharged veteran - owned business preference, the bidder must complete and submit this form with its bid.

Definitions (as provided by Section 34.069, RSMo):

Honorably Discharged Veteran: any individual who is honorably discharged from any branch of the United States Armed Forces as certified by the appropriate federal agency responsible for the administration of veterans' affairs

Honorably Discharged Veteran Business:

a. not less than fifty-one (51) percent of which is owned by one or more honorably discharged veterans or, in the case of any publicly owned business, not less than fifty-one (51) percent of the stock of which is owned by one or more service-disabled veterans; and

b. the management and daily business operations of which are controlled by one or more honorably discharged veterans.

In order to receive the preference described above, the bidder must either be registered with the Office of Administration, Office of Equal Opportunity. or the Veteran Small Business Administration or provide a copy of the bidder's discharge papers (DD Form 214, Certificate of Release from Active Duty). For ease of evaluation, it is preferred that proof of registration with Division of Purchasing or the VA be provided with this form. Discharge papers are not required if registered with Division of Purchasing or the VA.

By signing below, I certify that I meet the definitions of a honorably discharged veteran and a honorably discharged veteran business, as defined in Section 34.069, RSMo, and that I am either doing business as a Missouri firm, corporation, or individual; or maintain Missouri offices or places of business at the location(s) listed below.

_____
Honorably Discharged Veteran's Name

(Please Print)

_____
Honorably Discharged Veteran Business Name

_____
Honorably Discharged Veteran's Signature

_____

_____

Missouri Address of Honorably Discharged Veteran Business

SECTION 004541 - AFFIDAVIT OF WORK AUTHORIZATION

STATE OF _____)
)
COUNTY OF _____)

On this _____ day of _____, 20_____, before me appeared _____ (Contractor representative), personally known to me or proved to me on the basis of satisfactory evidence to be a person whose name is subscribed to this affidavit, who being by me duly sworn, deposed as follows:

My name is _____ (Contractor representative), and I am of sound mind, capable of making this affidavit, and personally certify the facts herein stated, as required by Section 285.530, RSMo, to enter into any contract agreement with the state to perform any job, task, employment, labor, personal services, or any other activity for which compensation is provided, expected, or due, including but not limited to all activities conducted by business entities:

I am the _____ of _____, and I am duly
title business name
authorized, directed, and/or empowered to act officially and properly on behalf of this business entity.

I hereby affirm and warrant that the aforementioned business entity is enrolled in a federal work authorization program operated by the United States Department of Homeland Security to verify information of newly hired employees, and the aforementioned business entity shall participate in said program with respect to all employees working in connection with the contracted services related to _____ with the Office of Administration, Division of
Project Number
Facilities Management, Design and Construction (FMDC). I have attached documentation to this affidavit to evidence enrollment/participation by the aforementioned business entity in a federal work authorization program, as required by Section 285.530, RSMo.

In addition, I hereby affirm and warrant that the aforementioned business entity does not and shall not knowingly employ, in connection to work under the within state contract agreement with FMDC, an alien who does not have the legal right or authorization under federal law to work in the United States, as defined in 8 U.S.C. § 1324a(h)(3).

I am aware and recognize that, unless certain contract and affidavit conditions are satisfied pursuant to Section 285.530, RSMo, the aforementioned business entity may be held liable under Section 285.525 through 285.559, RSMo, for subcontractors that knowingly employ or continue to employ any unauthorized alien to work within the state of Missouri.

I acknowledge that I am signing this affidavit as a free act and deed of the aforementioned business entity and not under duress.

_____
Affiant Signature

Subscribed and sworn to before me this _____ day of _____, 20 ____.

_____
Notary Public

My commission expires:

SECTION 004545
ANTI-DISCRIMINATION AGAINST ISRAEL ACT CERTIFICATION

Statutory Requirement: Section 34.600, RSMo, precludes entering into a contract with a company to acquire products and/or services "unless the contract includes a written certification that the company is not currently engaged in and shall not, for the duration of the contract, engage in a boycott of goods or services from the State of Israel; companies doing business in or with Israel or authorized by, licensed by, or organized under the laws of the State of Israel; or persons or entities doing business in the State of Israel."

Exceptions: The statute provides two exceptions for this certification: 1) "contracts with a total potential value of less than one hundred thousand dollars" or 2) "contractors with fewer than ten employees." Therefore the following certification is required prior to any contract award.

Section 34.600, RSMo, defines the following terms:

> **Company -** any for-profit or not-for-profit organization, association, corporation, partnership, joint venture, limited partnership, limited liability partnership, limited liability company, or other entity or business association, including all wholly-owned subsidiaries, majority-owned subsidiaries, parent companies, or affiliates of those entities or business associations.
>
> **Boycott Israel** and **Boycott of the State of Israel -** engaging in refusals to deal, terminating business activities, or other actions to discriminate against, inflict economic harm, or otherwise limit commercial relations specifically with the State of Israel; companies doing business in or with Israel or authorized by, licensed by, or organized under the laws of the State of Israel; or persons or entities doing business in the State of Israel, that are all intended to support a boycott of the State of Israel. A company's statement that it is participating in boycotts of the State of Israel; companies doing business in or with Israel or authorized by, licensed by, or organized under the laws of the State of Israel; or persons or entities doing business in the State of Israel, or that it has taken the boycott action at the request, in compliance with, or in furtherance of calls for a boycott of the State of Israel; companies doing business in or with Israel or authorized by, licensed by, or organized under the laws of the State of Israel; or persons or entities doing business in the State of Israel shall be considered to be conclusive evidence that a company is participating in a boycott of the State of Israel; companies doing business in or with Israel or authorized by, licensed by, or organized under the laws of the State of Israel; or persons or entities doing business in the State of Israel; provided, however that a company that has made no such statement may still be considered to be participating in a boycott of the State of Israel; companies doing business in or with Israel or authorized by, licensed by, or organized under the laws of the State of Israel; or persons or entities doing business in the State of Israel if other factors warrant such a conclusion.

Certification: The vendor must therefore certify their current status by completing either Box A, Box B, or Box C on the next page of this Exhibit. (As used herein, "vendor" refers to any contractor or consultant entering into a contract with the Division of Facilities Management, Design and Construction. "Contract" is used generically to include both a contract for construction or agreement for design services.)

BOX A:	To be completed by any vendor that does not meet the definition of "company" above, hereinafter referred to as "Non-Company."
BOX B:	To be completed by a vendor that meets the definition of "Company" but has less than ten employees.
BOX C:	To be completed by a vendor that meets the definition of "Company" and has ten or more employees.

BOX A – NON-COMPANY ENTITY

I certify that _____ (Entity Name) currently **DOES NOT MEET** the definition of a company as defined in section 34.600, RSMo, but that if awarded a contract and the entity's business status changes during the life of the contract to become a "company" as defined in section 34.600, RSMo, and the entity has ten or more employees, then, prior to the delivery of any services and/or supplies as a company, the entity agrees to comply with, complete, and return Box C to the Division of Facilities Management, Design and Construction at that time.

Authorized Representative's Name (Please Print)	Authorized Representative's Signature
Entity Name	Date

BOX B – COMPANY ENTITY WITH LESS THAN TEN EMPLOYEES

I certify that _____ (Company Name) **MEETS** the definition of a company as defined in section 34.600, RSMo, and currently has less than ten employees but that if awarded a contract and if the company increases the number of employees to ten or more during the life of the contract, then said company shall comply with, complete, and return Box C to the Division of Facilities Management, Design and Construction at that time.

Authorized Representative's Name (Please Print)	Authorized Representative's Signature
Company Name	Date

BOX C – COMPANY ENTITY WITH TEN OR MORE EMPLOYEES

I certify that _____ (Company Name) **MEETS** the definition of a company as defined in section 34.600, RSMo, has ten or more employees, and is not currently engaged in a boycott of goods or services from the State of Israel; companies doing business in or with Israel or authorized by, licensed by, or organized under the laws of the State of Israel; or persons or entities doing business in the State of Israel as defined in section 34.600, RSMo. I further certify that if the company is awarded a contract for the services and/or supplies requested herein said company shall not engage in a boycott of goods or services from the State of Israel; companies doing business in or with Israel or authorized by, licensed by, or organized under the laws of the State of Israel; or persons or entities doing business in the State of Israel as defined in section 34.600, RSMo, for the duration of the contract.

Authorized Representative's Name (Please Print)	Authorized Representative's Signature
Company Name	Date

PER ADDENDUM 2

SECTION 004322 - UNIT PRICES FORM PROJECT NUMBER: O2604-01

1.0 Description

A. For changing specified quantities of work from those indicated by the contract drawings and specifications, upon written instructions of Owner, the following unit prices shall prevail. The unit prices include all labor, overhead and profit, materials, equipment, appliances, bailing, shoring, shoring removal, etc., to cover the finished work of the several kinds of work called for. Only a single unit price shall be given and it shall apply for either MORE or LESS work than that shown on the drawings and called for in the specifications or included in the Base Bid. In the event of more or less units than so indicated or included during construction the total contract price shall be decreased as appropriate or increased by contract change in accordance with General Conditions Article 4.1.

2.0 Unit Prices

A. Unit Price No. 1 – Plaster Crack Repair

1. Description: Plaster Crack Repairs according to Division 09 0320 Section "Historic Treatment of Plaster."
2. Unit of Measurement: lineal foot
3. Base Bid Quantity: 168 cubic feet

$ _____ per lineal foot

1. Unit Price No. 2 – Plaster Patch Repair:
2. Description: Plaster Replacement according to Division 09 0320 Section "Historic Treatment of Plaster."
3. Unit of Measurement: square foot
4. Base Bid Quantity: 6,830 square feet

$ _____ per square foot

1. Unit Price No. 3 – Spot Wood Refinishing
2. Description: Spot wood refinishing according to Division 09 9300 “Staining and Transparent Finishing”
3. Unit of Measurement: linear foot
4. Base Bid Quantity: 596 linear feet

$ _____ per linear foot

SECTION 01 2200 – UNIT PRICES

PART 1 - GENERAL

1.1 RELATED DOCUMENTS

A. Drawings and general provisions of the Contract including General and Supplementary Conditions and other Division 1 Specification Sections apply to this Section.

B. Quantities of Units to be included in the Base Bid are indicated in Section 00 4322 – Unit Prices.

1.2 SUMMARY

A. This Section includes administrative and procedural requirements for Unit Prices.

B. Related Sections include the following:

1. Division 1 Section "Allowances" for procedures for using Unit Prices to adjust quantity allowances.
2. Division 1 Section "Contract Modification Procedures" for procedures for submitting and handling Change Orders.

1.3 DEFINITIONS

A. Unit Price is **an amount proposed by bidders, stated on the Bid Form Attachment 004322** a price per unit of measurement for materials or services added to or deducted from the Contract Sum by appropriate modification, if estimated quantities of Work required by the Contract Documents are increased or decreased.

1.4 PROCEDURES

A. Unit Prices include all necessary material plus cost for delivery, installation, insurance, **applicable taxes,** overhead, and profit.

B. Measurement and Payment: Refer to individual Specification Sections for work that requires establishment of Unit Prices. Methods of measurement and payment for Unit Prices are specified in those Sections.

C. Owner reserves the right to reject Contractor's measurement of Work in-place that involves use of established Unit Prices and to have this work measured, at Owner's expense, by an independent surveyor acceptable to Contractor.

D. List of Unit Prices: A list of Unit Prices is included in Part 3. Specification Sections referenced in the schedule contain requirements for materials described under each Unit Price.

PART 2 - PRODUCTS (Not Used)

PART 3 - EXECUTION

3.1 LIST OF UNIT PRICES

A. Unit Price No. 1 – Plaster Crack Repair:

1. Description: Plaster Crack Repairs according to Division 09 0320 Section "Historic Treatment of Plaster."

2. Unit of Measurement: linear foot

3. Base Bid Quantity: 168 linear feet

B. Unit Price No. 2 – Plaster Patch Repair:

1. Description: Plaster Replacement according to Division 09 0320 Section "Historic Treatment of Plaster."

2. Unit of Measurement: square foot

3. Base Bid Quantity: 6,830 square feet

C. Unit Price No. 3 – Spot Wood Refinish:

1. Description: Spot wood refinishing according to Division 09 9300 “Staining and Transparent Finishing”

2. Unit of Measurement: linear foot

3. Base Bid Quantity: 596 linear feet

END OF SECTION 01 2200

SECTION 04 0300
CONSERVATION TREATMENT FOR PERIOD MASONRY

PART 1 GENERAL

1.01 SECTION INCLUDES

A. Cleaning of existing masonry surfaces.

B. Replacement of existing masonry units.

C. Repair of damaged existing masonry.

D. Filling of existing mortar joints.

1.02 RELATED REQUIREMENTS

A. Section 01 3591 - Period Treatment Procedures for general historic preservation project requirements.

1.03 DEFINITIONS

A. Dutchman: Repair method to partially remove deteriorated portion of stone and replace with salvaged or new stone.

B. In situ: Masonry units and mortar remain in place and are restored without removal.

C. Patching: Use of substitute repair materials to treat damaged or deteriorated masonry units in situ.

1.04 SUBMITTALS

A. See Section 01 3000 - Administrative Requirements for submittal procedures.

B. Product Data: Provide data on cleaning solutions and patching and filling materials.

C. Restorer's qualification statement.

1.05 QUALITY ASSURANCE

A. Restorer Qualifications: Company specializing in period masonry restoration with minimum five years of documented experience.

1. Use experienced masons who have demonstrated proficiency on historic structures with the tools and cleaning and patching materials specified in this section.

1.06 MOCK-UPS

A. Restore one section of existing masonry wall base defined below. Include cleaning, patching and Dutchman repair.

1. Cleaning as described in Section 3.
2. Patching of two areas.
3. New Masonry Elements: Install one of each type of new component, demonstrating final installation method and finished appearance.

B. Locate mock-up areas where directed.

C. Approved restoration mock-up areas, including results of procedures employed, will remain and become the quality standard for work of this section.

1.07 FIELD CONDITIONS

A. Maintain materials and surrounding air temperature to minimum 40 degrees F (5 degrees C) prior to, during, and 48 hours after completion of masonry work.

B. Maintain materials and surrounding air temperature to maximum 90 degrees F (32 degrees C) prior to, during, and 48 hours after completion of masonry work.

PART 2 PRODUCTS

2.01 CLEANING MATERIALS

A. Cleaning Agent: Detergent type.

1. ProSoCo SureKlean Liquid Marble Cleaner.

2. or Approved equal.

2.02 EPOXIES FOR CRACK AND PATCH REPAIR

A. Small cracks (hairline cracks and microfixxures)
   1. AKEMI AKEPOX Flowing 1005
   2. Bonstone Crack Repair 31 (A031/B404)
   3. or Approved equal.

B. Small cracks (hairline to 1/16")
   1. AKEMI AKEPOX Flowing 2000
   2. Bonstone Anchor (A124/B414-X)
   3. or Approved equal.

C. Wide cracks (1/16" to 1/4")
   1. AKEMI AKEPOX Flowing 2000
   2. Bonstone Anchor (A100/B412X)
   3. or Approved equal.

D. Holes (1/4" to 1")
   1. AKEMI AKEPOX
   2. Bonstone Anchor
   3. or Approved equal.

E. Holes (1" to 2")
   1. AKEMI AKEPOX
   2. Bonstone Anchor
   3. or Approved equal.

F. Epoxy Coloring Agent
   1. AKEMI AKEPOX TINTS
   2. Bonstone Color Tints
   3. or Approved equal with products recommended by manufacturer.

2.03 MASONRY UNIT MATERIALS

A. Replacement Stone: From Owner's attic stock - three pieces measuring:
   1. 21" x 9"
   2. 26" x 9"
   3. 14 1/4" x 9"

2.04 BONDING ADHESIVES

A. Manufacturers:
   1. Bonstone Materials Corporation: www.bonstone.com/#sle.
   2. Cathedral Stone Products, Inc: www.cathedralstone.com/#sle.
   3. Edison Coatings, Inc: www.edisoncoatings.com/#sle.
   4. U.S. Heritage Group, Inc: usheritage.com/#sle.

B. General: Products designed specifically for repairing and bonding masonry.

PART 3 EXECUTION

3.01 PERIOD TREATMENT, GENERAL

A. See Section 01 3591 for special procedure requirements related to elements and features of historical significance and value.

3.02 PREPARATION

A. Protect other elements from damage that may result from restoration procedures.

B. Protect nonrestoration areas from restoration areas to prevent damage.

C. When using liquid cleaning methods, provide drainage devices to prevent runoff over adjacent surfaces.

3.03 REPAIR - M2 AND M3

A. Utilize Owner's attic stock to replace all missing and nicked areas of marble indicated on drawings.

B. Stone Masonry Unit Patching (M2): Patch missing and nicked areas less than two (2) inches in diameter:
   1. Patching Compound:
      a. Mask off areas to be kept free of compound.
      b. Mix components as recommended by manufacturer.
      c. Apply with trowel or similar implement into and over area to be repaired.
      d. Produce finish to match existing marble finish by grinding repair area after patch has set for time period recommended by manufacturer.

C. Masonry Unit Dutchman Installation (M3): Repair masonry units indicated on drawings.
   1. Trim and square area of replacement.
   2. Check prepared dutchman piece for proper fit.
   3. Mix adhesive components as recommended by manufacturer.
   4. Spread adhesive thinly on both faces. Keep adhesive away from edges to avoid squeezing out.
   5. Press dutchman into place.
   6. Remove excess adhesive at glue line.

3.04 JOINT FILLING - M1

A. Where joints in the marble base are missing material, use a plaster of Paris with stone dust from the adjacent stone worked into the wet surface to blend the joint.
   1. Remove remaining joint materials from the joint by hand tools such as a thin knife blade or thin hook.
   2. Vacuum the joint clean.
   3. Using a thin steel file, fille the edges within the joint, but not at the face to gather stone dust.
   4. Vacuum the joint, saving the dust.
   5. Moisten the joint to Saturated Surface Dry (SSD).
   6. Install joint filler, profile, clean up edges, and work in stone dust while plaster is still wet.
   7. Perform final clean.

3.05 RESTORATION CLEANING - M1

A. Preclean surfaces and remove large particles with wood scrapers or nonferrous wire brush.

B. Restoration Cleaning:
   1. Initial Test: Test clean one square foot area of base with an acetone wash in an inconspicuous location approved by the Architect. Wearing rubber cloves, saturate white terry cloth with acetone. Slowly wash the surface. Periodically check the terry cloth wash rag for discolorations; indicative of material (wax or sealers) being removed. Follow by cleaning with Lux or Joy dishwashing soap and warm water, applied and rubbed with a sponge. This may prove sufficient, so request review by Architect. The third test area shall be lightly polished on a test basis by using alsuminum oxide applied by a washed/dried piece of one square foot burlap wrapped around a piece of 1/4" thick plywood. Dampen enough to polish. Wash down with Lux or Joy after polishing. When dry, review results with Architect. Based on the results, the marble base may only require a cleaning and polishing. For areas of advanced staining, utilize cleaning product listed in Part 2.
   2. Do not use acidic chemical cleaners on limestone, marble, concrete, or other calcareous masonry materials.
   3. Apply restoration cleaner on masonry using brush or roller in accordance with manufacturer's instructions.
   4. Allow sufficient time, as recommended by manufacturer, for solution to remain on masonry.

3.06 CLEANING

A. Remove stains, efflorescence, or other excess resulting from the work of this section. Do without delay to avoid penetration and setting.

B. Remove excess mortar, smears, and droppings as work proceeds and upon completion.

C. Clean surrounding surfaces.

END OF SECTION

LEGEND - KEYNOTES

Key Value	Keynote Text
G2	EXISTING ELEVATOR - INTERIOR DIMENSIONS 41" DEEP X 73" WIDE X 90" CEILING. DOOR OPENING 36" WIDE X 84" TALL
G3	EXISTING STAIR
G4	CONTRACTOR BUILDING ACCESS
G5	SECURED PARKING ACCESS GATE
G6	SUPREME COURT BUILDING EMPLOYEE PARKING
G7	STAIR ACCESS TO MAIN BUILDING ENTRANCE (FIRST FLOOR)
G9	CONTRACTOR LAY-DOWN AREA

GENERAL NOTES - WORK AREA & EGRESS PLAN

1. THE MISSOURI SUPREME COURT BUILDING IS LISTED AS CONTRIBUTING TO THE SIGNIFICANCE OF THE MISSOURI STATE CAPITOL HISTORIC DISTRICT. ANY WORK UNDERTAKEN BY THIS PROJECT SHALL COMPLY WITH THE SECRETARY OF THE INTERIOR'S STANDARDS FOR THE TREATMENT OF HISTORIC PROPERTIES: RESTORATION (01 3591).
2. THE BUILDING WILL BE OCCUPIED DURING CONSTRUCTION. MAINTAIN REQUIRED BUILDING EGRESS AT ALL TIMES. REGULAR BUILDING HOURS OF OPERATION ARE MONDAY THROUGH FRIDAY 8:00 AM TO 5:00 PM. COORDINATE AND SUPERVISE CONSTRUCTION SUCH THAT INTERRUPTIONS OF SERVICES ARE MINIMIZED.
3. CONTRACTOR SHALL COMPLY WITH SCHEDULING REQUIREMENTS AS OUTLINED IN THESE CONTRACT DOCUMENTS. REFER TO PROJECT MANUAL FOR ADDITIONAL INFORMATION.
4. PROVIDE DIRECTIONAL SIGNAGE AS REQUIRED.
5. PROTECT AND KEEP SAFE FROM DAMAGE EXISTING SITE COMPONENTS INCLUDING BUT NOT LIMITED TO RAMPS, STAIRS, HAND AND GUARDRAILS, RETAINING WALLS, CURBS, SIGNS, FIRE HYDRANTS, BUILDING AND SITE LIGHTING, TRASH CANS, TREES, PLANTERS AND LANDSCAPING.
6. REMOVE ALL CONSTRUCTION WASTE FROM THE SITE IN ACCORDANCE WITH THE SPECIFICATIONS AND APPLICABLE CODES/STANDARDS.


1

PLAN LEGEND

EXIT ACCESS TO BE MAINTAINED AT ALL TIMES, U.N.O.; EGRESS DISCHARGE PATH SHALL EXTEND TO PUBLIC SIDEWALK



1 G004 VICINITY & SITE ACCESS PLAN
1" = 80'-0"

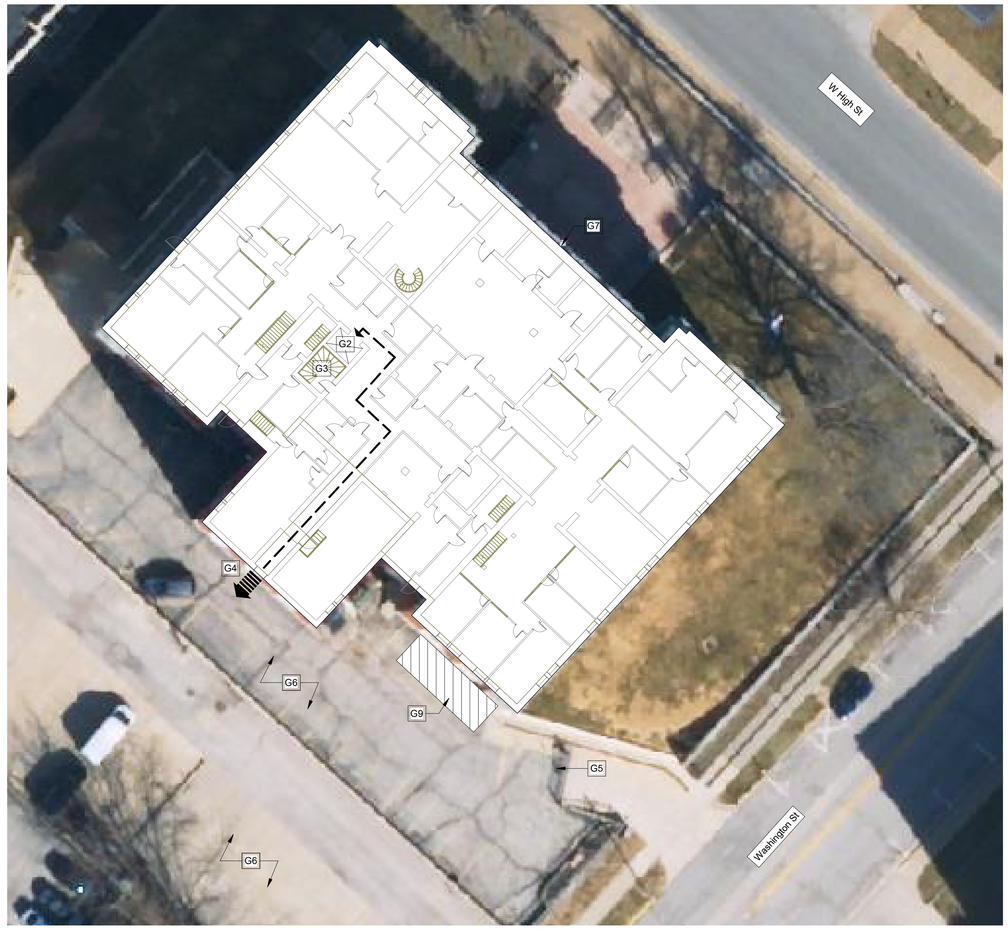

2 G004 LOWER LEVEL BUILDING ACCESS PLAN
1" = 20'-0"

STATE OF MISSOURI
MIKE KEHOE, GOVERNOR

STATE OF MISSOURI
DANIEL J. GOUD
NUMBER A-2002005714
REGISTERED ARCHITECT
10/29/2026

PROFESSIONAL SEAL

SFS Architecture, Inc.
Missouri State Certificate of Authority #000122

sfsarchitecture

OFFICE OF ADMINISTRATION DIVISION OF FACILITIES MANAGEMENT, DESIGN AND CONSTRUCTION

REPAIR & RENOVATE INTERIOR JUDICIARY LIBRARY

207 WEST HIGH STREET JEFFERSON CITY, MISSOURI 65101

PROJECT # O2604-01
SITE # 1113
FACILITY # 351113001

REVISION: 1
DATE: OCTOBER 29, 2026
REVISION:
DATE:
REVISION:
DATE:
ISSUE DATE: JULY 29, 2026

CAD DWG FILE:
DRAWN BY: KH
CHECKED BY: JG
DESIGNED BY: SFS Architecture


SHEET TITLE:

SITE & BUILDING ACCESS PLANS

SHEET NUMBER:

G004

3 OF 25 SHEETS
JULY 29, 2026

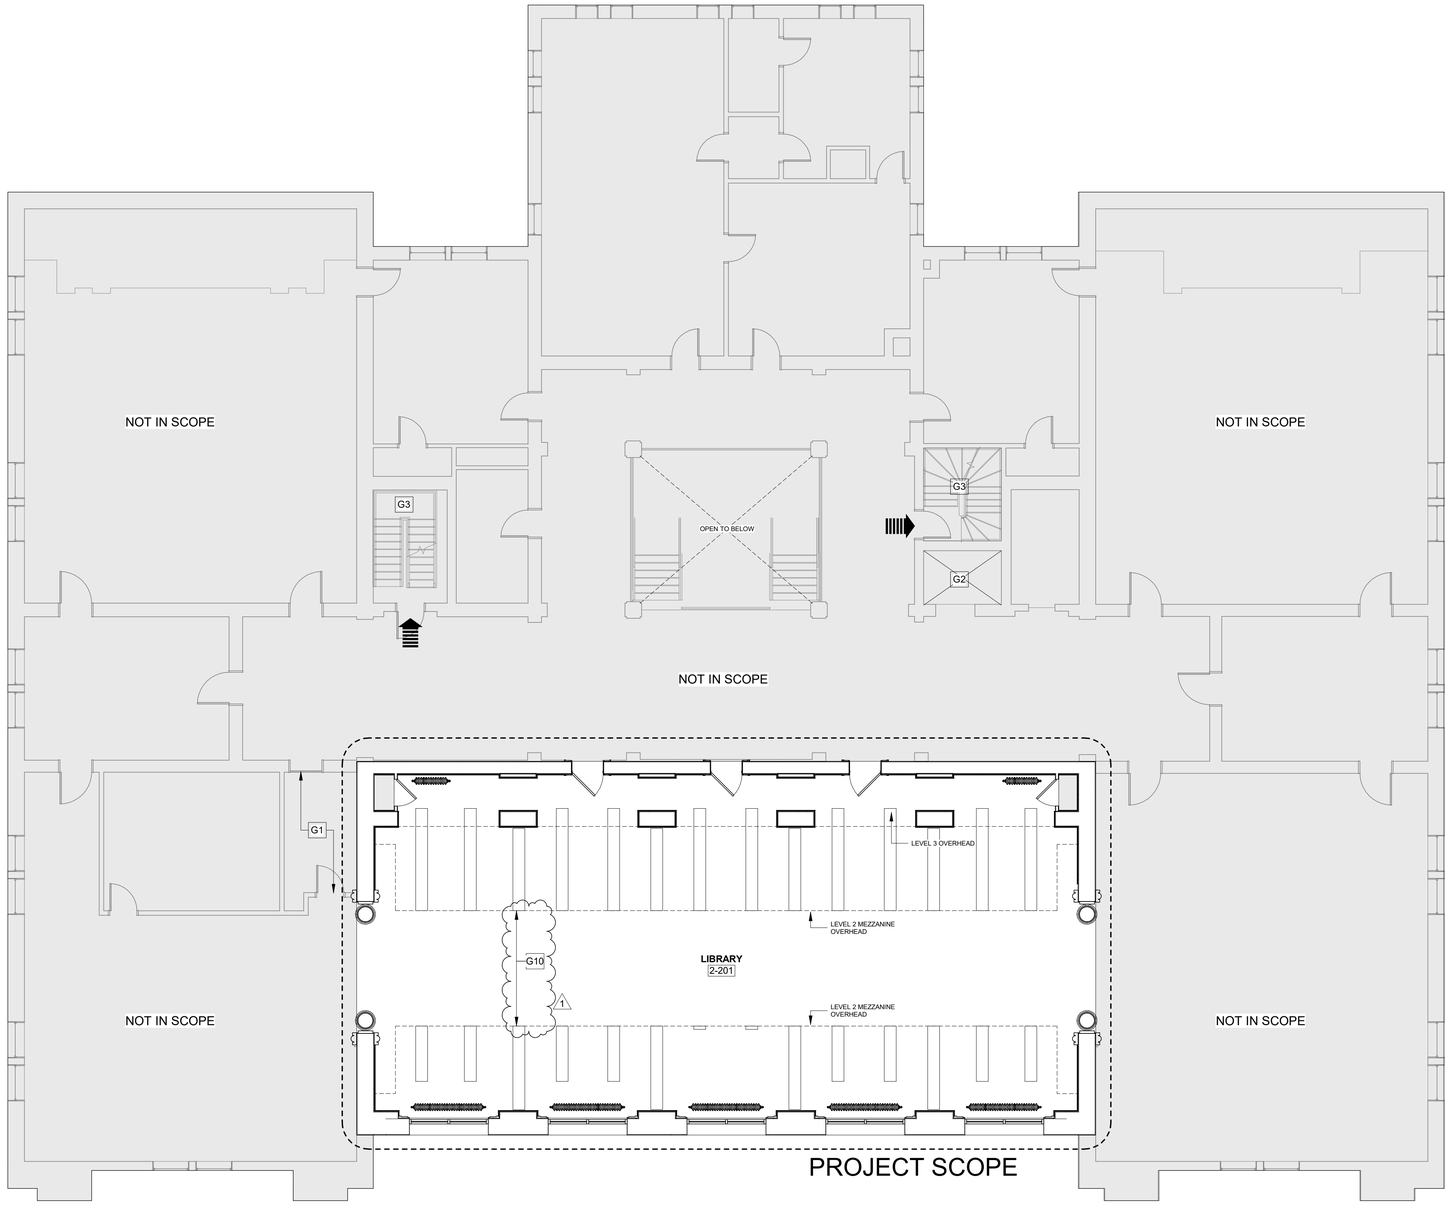

1 G005 EXISTING FLOOR PLAN - LEVEL 2
1/8" = 1'-0"

GENERAL NOTES - WORK AREA & EGRESS PLAN

1. THE MISSOURI SUPREME COURT BUILDING IS LISTED AS CONTRIBUTING TO THE SIGNIFICANCE OF THE MISSOURI STATE CAPITOL HISTORIC DISTRICT. ANY WORK UNDERTAKEN BY THIS PROJECT SHALL COMPLY WITH THE SECRETARY OF THE INTERIOR'S STANDARDS FOR THE TREATMENT OF HISTORIC PROPERTIES: RESTORATION (01 3591).
2. THE BUILDING WILL BE OCCUPIED DURING CONSTRUCTION. MAINTAIN REQUIRED BUILDING EGRESS AT ALL TIMES. REGULAR BUILDING HOURS OF OPERATION ARE MONDAY THROUGH FRIDAY 8:00 AM TO 5:00 PM. COORDINATE AND SUPERVISE CONSTRUCTION SUCH THAT INTERRUPTIONS OF SERVICES ARE MINIMIZED.
3. CONTRACTOR SHALL COMPLY WITH SCHEDULING REQUIREMENTS AS OUTLINED IN THESE CONTRACT DOCUMENTS. REFER TO PROJECT MANUAL FOR ADDITIONAL INFORMATION.
4. PROVIDE DIRECTIONAL SIGNAGE AS REQUIRED.
5. PROTECT AND KEEP SAFE FROM DAMAGE EXISTING SITE COMPONENTS INCLUDING BUT NOT LIMITED TO RAMPS, STAIRS, HAND AND GUARDRAILS, RETAINING WALLS, CURBS, SIGNS, FIRE HYDRANTS, BUILDING AND SITE LIGHTING, TRASH CANS, TREES, PLANTERS AND LANDSCAPING.
6. REMOVE ALL CONSTRUCTION WASTE FROM THE SITE IN ACCORDANCE WITH THE SPECIFICATIONS AND APPLICABLE CODES/STANDARDS.

GENERAL NOTES - HOISTING & SCAFFOLDING

1. MATERIAL HOISTING REQUIREMENTS:
   - A. USE FREE-STANDING, FLOOR SUPPORTED HOISTING EQUIPMENT DESIGNED FOR SPECIFIC HOISTING CONDITION.
   - B. DO NOT USE DECORATIVE ELEMENTS/STAIR RAILINGS/BALUSTERS FOR HOISTING/EQUIPMENT SUPPORT.
   - C. PROTECT FLOORING AND ADJACENT FINISHES.
   - D. COORDINATE HOISTING AND EQUIPMENT ERECTION TIMES WITH BUILDING STAFF TO AVOID CONFLICTS WITH BUILDING OPERATIONS
2. TEMPORARY SCAFFOLDING REQUIREMENTS:
   - A. CONTRACTOR IS RESPONSIBLE FOR PROVIDING TEMPORARY SCAFFOLDING AS NECESSARY TO COMPLETE THE WORK.
   - B. PROVIDE FLOOR SUPPORTED FRAME SCAFFOLDING WITH EVENLY DISTRIBUTED BEARING POINTS.
     - a. USE BASE PLATES AND WOODEN PLANKS TO PREVENT EXCESSIVE PRESSURE ON FRAGILE SURFACES.
     - b. DO NOT USE MEZZANINE STRUCTURE OR LIBRARY STACKS FOR SUPPORT.
     - c. USE PADDING AND PROTECTION AT CONTACT POINTS TO PREVENT DAMAGE TO EXISTING FINISHES.
     - d. AVOID DRILLING INTO EXISTING FINISHES.
   - C. COMPLY WITH APPLICABLE OSHA AND LOCAL SAFETY REGULATIONS.
     - a. ENSURE WORKERS RECEIVE PROPER TRAINING ON SCAFFOLD ASSEMBLY, USE AND EMERGENCY PROCEDURES.
     - b. MAINTAIN CLEAR ACCESS POINTS AND LADDERS FOR SAFE MOVEMENT ON AND OFF THE SCAFFOLD.
   - D. ONCE WORK IS COMPLETE, DISMANTLE SCAFFOLDING WITH CARE TO PREVENT DAMAGE.
     - a. REMOVE DEBRIS AND DUST FROM PLATFORMS PRIOR TO DISASSEMBLY.
     - b. LOWER MATERIALS SYSTEMATICALLY RATHER THAN DROPPING FROM HEIGHT.
     - c. INSPECT THE SPACE FOR ANY UNINTENDED IMPACT FROM SCAFFOLDING USE AND REPORT FINDINGS TO THE ARCHITECT AND OWNER IN WRITING.

GENERAL NOTES - HAZARDOUS MATERIALS

1. THE CONTRACTOR SHALL COMPLY WITH ALL APPLICABLE FEDERAL, STATE, AND LOCAL REGULATIONS, CODES, AND REGULATORY GUIDANCE GOVERNING THE IDENTIFICATION, HANDLING, REMOVAL, TRANSPORTATION, AND DISPOSAL OF HAZARDOUS MATERIALS IDENTIFIED IN THE HAZARDOUS MATERIALS SURVEY. ALL REQUIRED ABATEMENT, CONTAINMENT, WORKER PROTECTION, AIR MONITORING, NOTIFICATIONS, AND DISPOSAL DOCUMENTATION SHALL BE PROVIDED AS APPLICABLE. HAZARDOUS MATERIALS SHALL BE HANDLED ONLY BY APPROPRIATELY LICENSED OR QUALIFIED PERSONNEL. COORDINATE ALL WORK WITH THE PROJECT TEAM AND DO NOT DISTURB SUSPECTED HAZARDOUS MATERIALS NOT IDENTIFIED IN THE SURVEY UNTIL EVALUATED BY A QUALIFIED PROFESSIONAL.

PLAN LEGEND

EXIT ACCESS TO BE MAINTAINED AT ALL TIMES, U.N.O.; EGRESS DISCHARGE PATH SHALL EXTEND TO PUBLIC SIDEWALK

LEGEND - KEYNOTES

Key Value	Keynote Text
G1	MAINTAIN ACCESS TO DISCOVERY ROOM THROUGHOUT DURATION OF CONSTRUCTION
G2	EXISTING ELEVATOR - INTERIOR DIMENSIONS 41" DEEP X 73" WIDE X 90" CEILING. DOOR OPENING 36" WIDE X 84" TALL
G3	EXISTING STAIR
G10	EXISTING BUILT-IN METAL LIBRARY STACKS - BOOKS TO REMAIN IN PLACE ON STACKS DURING COURSE OF RENOVATION. WRAP ENTIRE SHELF UNIT IN ZIPPERED PLASTIC SHEETING TO PROTECT BOOKS AND STACKS FROM CONSTRUCTION ACTIVITIES AND EXPOSURE TO DUST AND DEBRIS.

1

STATE OF MISSOURI
MIKE KEHOE, GOVERNOR

DANIEL CLOUD RICHARD NUMBER A-2002005714 REGISTERED ARCHITECT STATE OF MISSOURI
07-29-2026

PROFESSIONAL SEAL

SFS Architecture, Inc.
Missouri State Certificate of Authority #000122

sfsarchitecture

OFFICE OF ADMINISTRATION DIVISION OF FACILITIES MANAGEMENT, DESIGN AND CONSTRUCTION

REPAIR & RENOVATE INTERIOR JUDICIARY LIBRARY

207 WEST HIGH STREET JEFFERSON CITY, MISSOURI 65101

PROJECT # O2604-01
SITE # 1113
FACILITY # 351113001

REVISION: 1
DATE: OCTOBER 29, 2026
REVISION:
DATE:
REVISION:
DATE:
ISSUE DATE: JULY 29, 2026

CAD DWG FILE:
DRAWN BY: KH
CHECKED BY: JG
DESIGNED BY: SFS Architecture


SHEET TITLE:

AREA OF WORK PLAN


SHEET NUMBER:

G005


4 OF 25 SHEETS
JULY 29, 2026

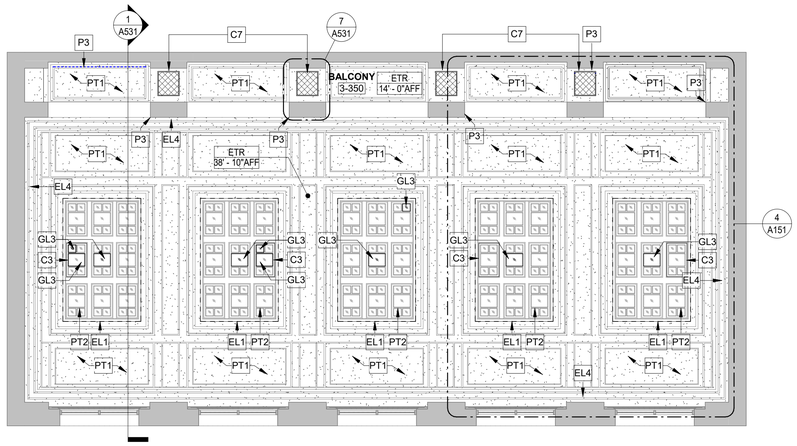

3 A131 REFLECTED CEILING PLAN - LEVEL 3
1/8" = 1'-0"

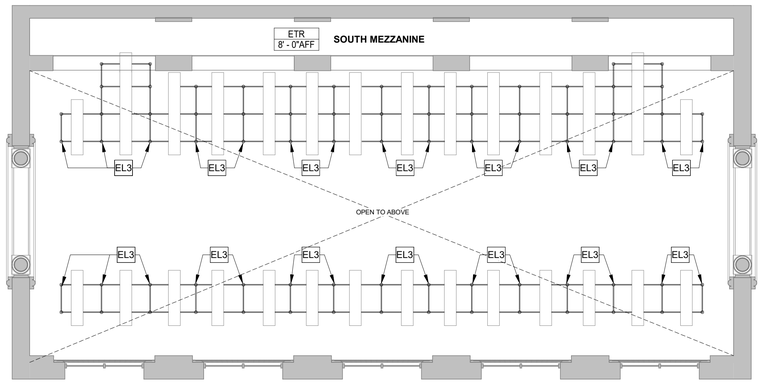

2 A131 REFLECTED CEILING PLAN - LEVEL 2 MEZZANINE
1/8" = 1'-0"

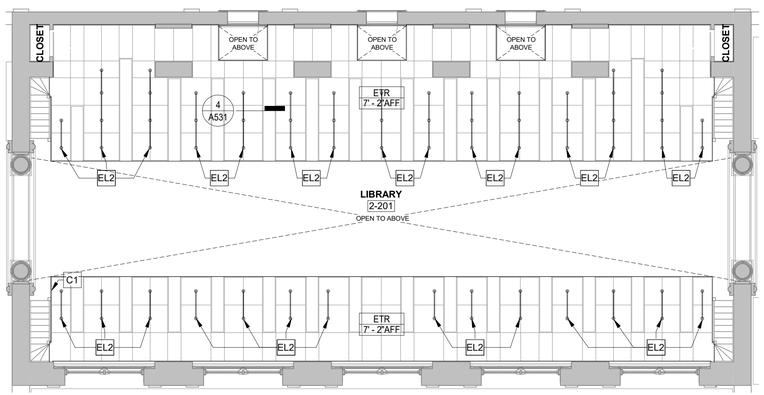

1 A131 REFLECTED CEILING PLAN - LEVEL 2
1/8" = 1'-0"

GENERAL NOTES - REFLECTED CEILING PLAN

1. CEILING HEIGHTS INDICATED ARE MEASURED FROM MAIN FLOOR BENCHMARK ELEVATION OF 100'-0".
2. WHERE RECESSED LIGHT FIXTURES ARE INDICATED TO BE INSTALLED IN ACOUSTICAL TILE CEILINGS, FIXTURES ARE TO BE INSTALLED AT CENTER OF TILE UNLESS NOTED OTHERWISE.
3. SPRINKLER HEADS SHALL BE INSTALLED AT CENTER OF ACOUSTICAL TILE WHEN REQUIRED IN AREAS WITH ACOUSTICAL TILE CEILINGS. EXACT LOCATIONS AT ALL OTHER VISUALLY PROMINENT LOCATIONS SHALL BE COORDINATED WITH ARCHITECT.
4. REFER TO ELECTRICAL DRAWINGS FOR LIGHT FIXTURE TYPES AND SPECIFICATIONS.
5. COORDINATE FINAL MOUNTING LOCATION OF EXIT SIGNS, HORN STROBES, AND OTHER CEILING MOUNTED FIRE EXIT DEVICES WITH ARCHITECT PRIOR TO INSTALL.
6. REFER TO MECHANICAL DRAWINGS FOR DIFFUSERS, THERMO-STATS, AND OTHER MECHANICAL RELATED EQUIPMENT AND DEVICES.

REFLECTED CEILING PLAN SYMBOLS

GYPSUM BOARD CEILING

PLASTER CEILING

? — REFLECTED CEILING PLAN KEYNOTE

ROOM NAME / #### — ROOM NAME / ROOM NUMBER

TYPE / #'-#"AFF — CEILING MATERIAL AND FINISH TYPE / CEILING HEIGHT

LEGEND - KEYNOTES

Key Value	Keynote Text
C1	REMOVE ABANDONED CONDUIT HANGER
C3	REINSTALL MISSING LAYLIGHT SASH FROM ATTIC STOCK
C7	PAINTED DECORATIVE PERFORATED METAL RETURN AIR GRILLE, BASIS-OF-DESIGN: MCNICHOLS CO., DESIGNER SERIES, MAJESTIC 2040, RE: MECHANICAL
EL1	INSTALL LIGHT FIXTURES ABOVE THE LAYLIGHTS, TYP. REF. ELECT. LIGHTING FIXTURES ARE OWNER FURNISHED, CONTRACTOR INSTALLED.
EL2	PIPE MOUNTED EXPOSED LAMP LUMINAIRES, PIPE/CONDUIT PAINTED TO MATCH STEEL FLOOR STRUCTURE AND CONNECTED W/ A CAST METAL HANGER, TYP. REF. ELECT.
EL3	(ADD ALTERNATE #2) PIPE MOUNTED EXPOSED LAMP LUMINAIRES AT MEZZANINE UPPER STACKS, PIPE/CONDUIT PAINTED TO MATCH STEEL FLOOR STRUCTURE AND CONNECTED W/ A CAST METAL HANGER, TYP. REF. ELECT.
EL4	INSTALL LED LIGHTING WITHIN EXISTING COVE, TYP. REF. ELECT. LIGHTING FIXTURES ARE OWNER FURNISHED, CONTRACTOR INSTALLED.
GL3	INSTALL GLUE CHIP GLASS TO REPLACE BROKEN OR MISSING PANE OF GLASS. (08 0300)
P3	(P3) LARGE CRACK REPAIR (09 0320)
PT1	REMOVE DELAMINATED AND PEELING PAINT FROM THE CEILING AND PLASTER CORNICE. CLEAN, PREPARE AND PAINT. TYPICAL. (09 9123)
PT2	CLEAN, PREPARE AND FAUX PAINT LAYLIGHT FRAMES (09 9123).

STATE OF MISSOURI
MIKE KEHOE, GOVERNOR

STATE OF MISSOURI
DANIEL CLOUD ARNOLD
NUMBER A-2002005714
REGISTERED ARCHITECT
10/29/2026

PROFESSIONAL SEAL

SFS Architecture, Inc.
Missouri State Certificate of Authority #000122

sfsarchitecture

OFFICE OF ADMINISTRATION
DIVISION OF FACILITIES MANAGEMENT, DESIGN AND CONSTRUCTION

REPAIR & RENOVATE INTERIOR JUDICIARY LIBRARY

207 WEST HIGH STREET
JEFFERSON CITY, MISSOURI 65101

PROJECT # O2604-01
SITE # 1113
FACILITY # 351113001

REVISION: 1
DATE: OCTOBER 29, 2026
REVISION:
DATE:
REVISION:
DATE:
ISSUE DATE: JULY 29, 2026

CAD DWG FILE:
DRAWN BY: Author
CHECKED BY: Checker
DESIGNED BY: SFS Architecture


SHEET TITLE:

CEILING PLANS


SHEET NUMBER:

A131


8 OF 25 SHEETS
JULY 29, 2026

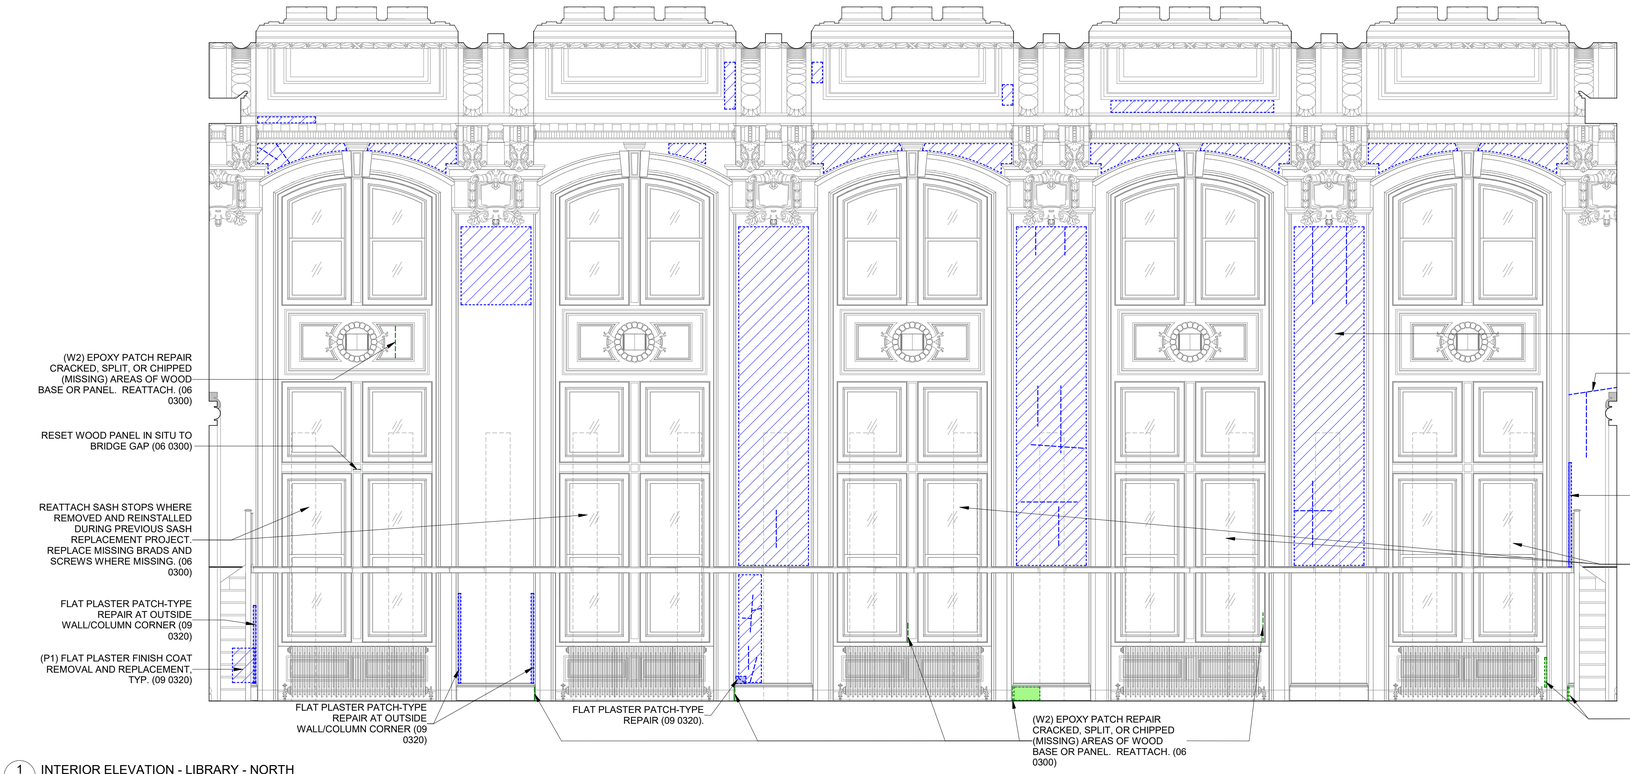

1 A211 INTERIOR ELEVATION - LIBRARY - NORTH
1/4" = 1'-0"

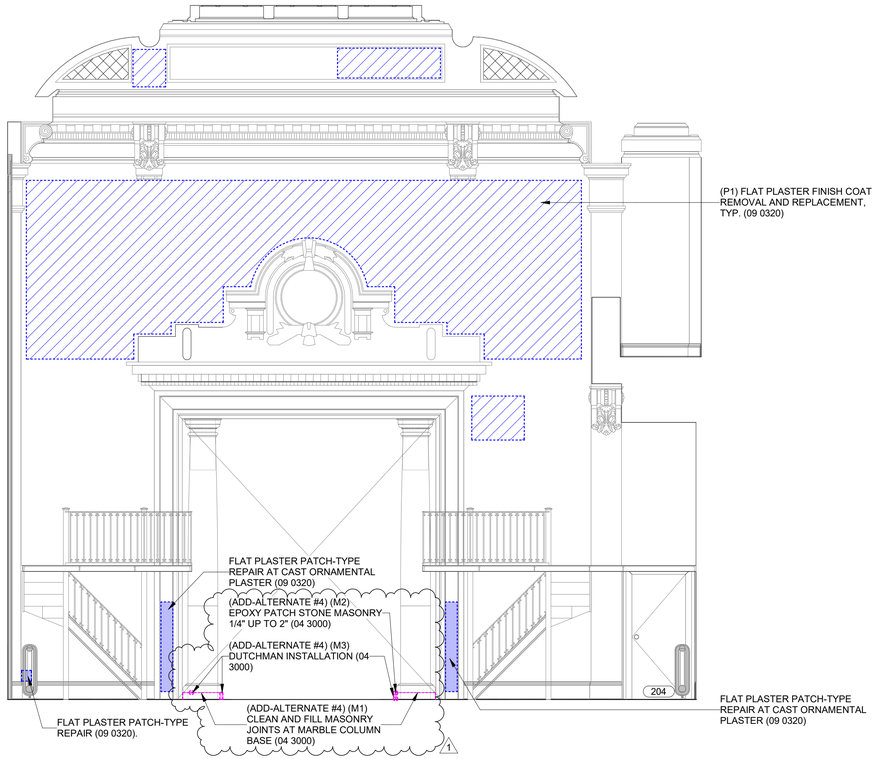

2 A211 INTERIOR ELEVATION - LIBRARY - EAST
1/4" = 1'-0"

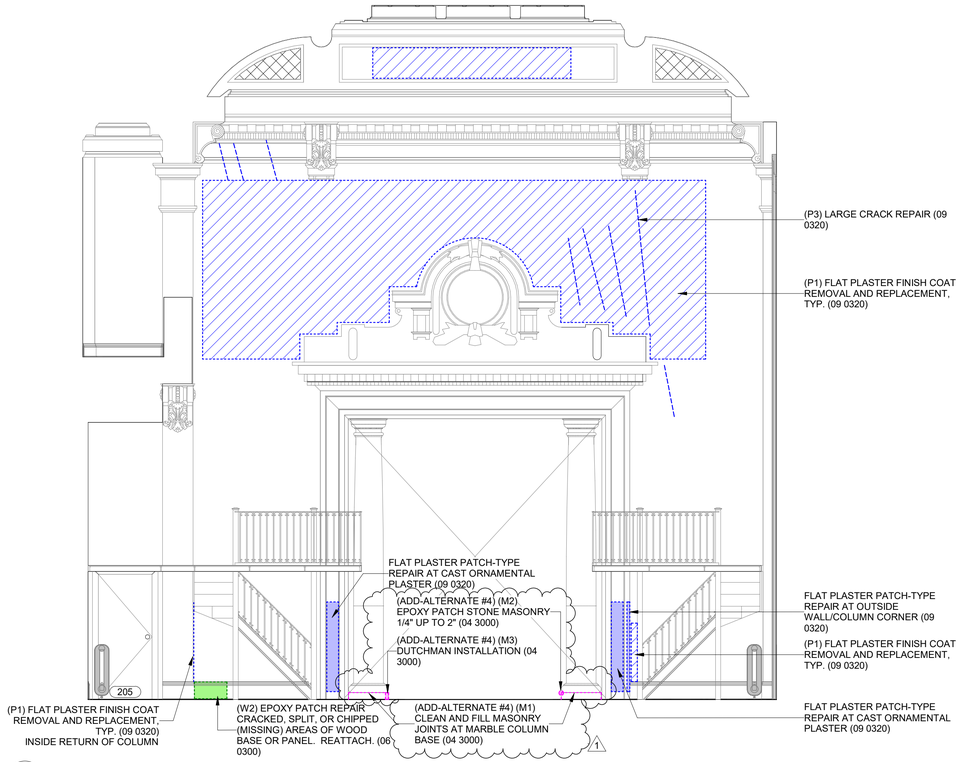

3 A211 INTERIOR ELEVATION - LIBRARY - WEST
1/4" = 1'-0"

LEGEND - LINE TYPES

- P1 FLAT PLASTER FINISH COAT REMOVAL AND REPLACEMENT (09 0320)
- P2 FLAT PLASTER PATCH-TYPE REPAIR (09 0320)
- P3 LARGE CRACK REPAIR (09 0320)
- W2 WOOD REPAIR - GAP/SPLIT (06 0312)

STATE OF MISSOURI
MIKE KEHOE, GOVERNOR

STATE OF MISSOURI
DANA CLOUD WOOD
NUMBER A-2002005714
REGISTERED ARCHITECT
07/29/2026

PROFESSIONAL SEAL

SFS Architecture, Inc.
Missouri State Certificate of Authority #000122

sfsarchitecture

OFFICE OF ADMINISTRATION
DIVISION OF FACILITIES MANAGEMENT, DESIGN AND CONSTRUCTION

REPAIR & RENOVATE INTERIOR JUDICIARY LIBRARY

207 WEST HIGH STREET
JEFFERSON CITY, MISSOURI 65101

PROJECT # O2604-01
SITE # 1113
FACILITY # 351113001

REVISION: 1
DATE: OCTOBER 29, 2026
REVISION:
DATE:
REVISION:
DATE:
ISSUE DATE: JULY 29, 2026

CAD DWG FILE:
DRAWN BY: Author
CHECKED BY: Checker
DESIGNED BY: SFS Architecture


SHEET TITLE:
INTERIOR ELEVATIONS

SHEET NUMBER:
A211

10 OF 25 SHEETS
JULY 29, 2026



1 A212 INTERIOR ELEVATION - LIBRARY - SOUTH
1/4" = 1'-0"

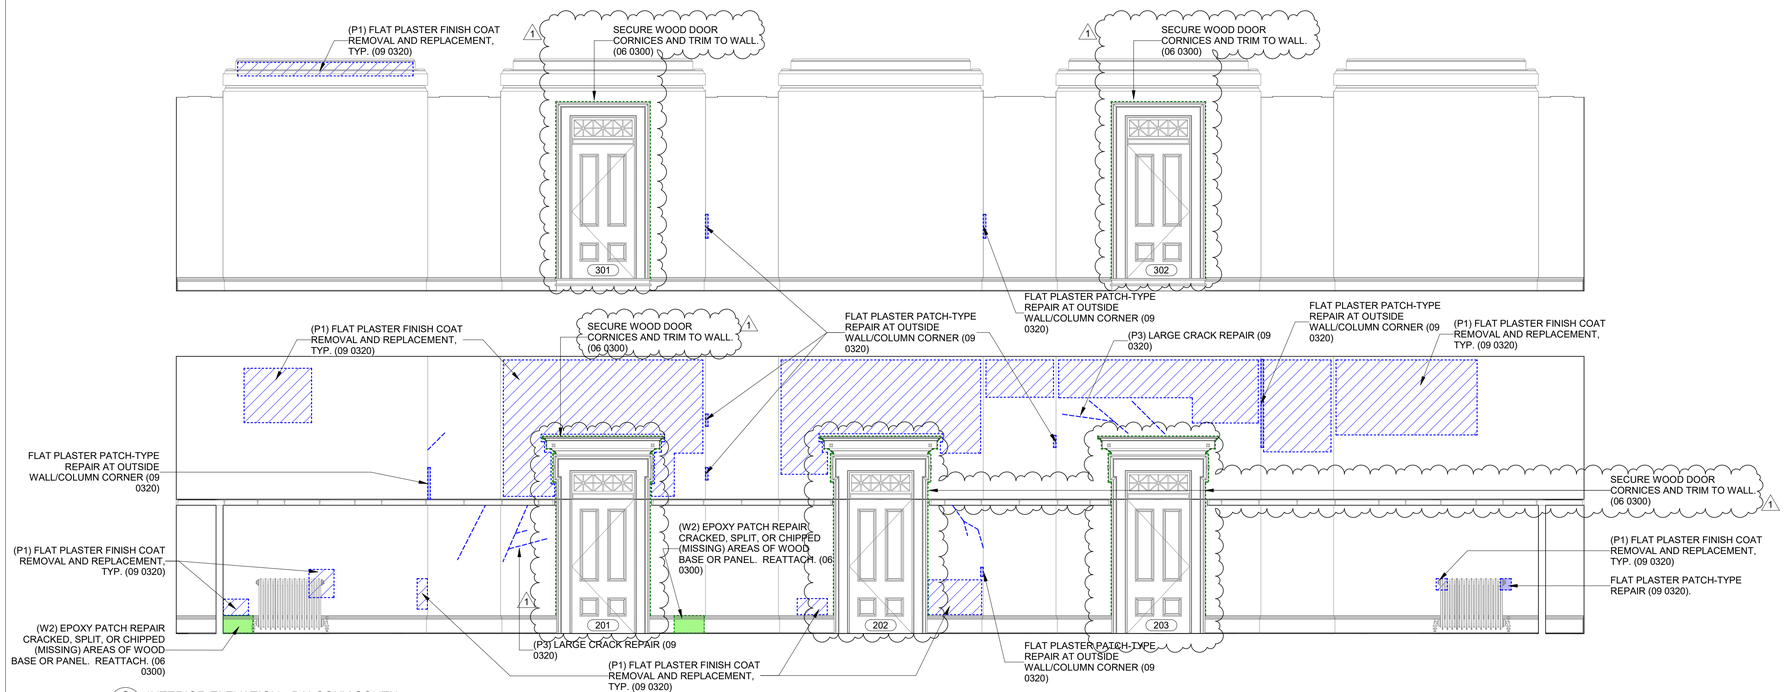

2 A212 INTERIOR ELEVATION - BALCONY SOUTH
1/4" = 1'-0"

LEGEND - LINE TYPES

- P1 FLAT PLASTER FINISH COAT REMOVAL AND REPLACEMENT (09 0320)
- P2 FLAT PLASTER PATCH-TYPE REPAIR (09 0320)
- P3 LARGE CRACK REPAIR (09 0320)
- W2 WOOD REPAIR - GAP/SPLIT (06 0312)

STATE OF MISSOURI
MIKE KEHOE, GOVERNOR

STATE OF MISSOURI
DANIEL CLOUD
NUMBER A-2002005714
REGISTERED ARCHITECT
07-29-2026

PROFESSIONAL SEAL

SFS Architecture, Inc.
Missouri State Certificate of Authority #000122

sfsarchitecture

OFFICE OF ADMINISTRATION DIVISION OF FACILITIES MANAGEMENT, DESIGN AND CONSTRUCTION

REPAIR & RENOVATE INTERIOR JUDICIARY LIBRARY

207 WEST HIGH STREET JEFFERSON CITY, MISSOURI 65101

PROJECT # O2604-01
SITE # 1113
FACILITY # 351113001

REVISION: 1
DATE: OCTOBER 29, 2026
REVISION:
DATE:
REVISION:
DATE:
ISSUE DATE: JULY 29, 2026

CAD DWG FILE:
DRAWN BY: Author
CHECKED BY: Checker
DESIGNED BY: SFS Architecture


SHEET TITLE:

INTERIOR ELEVATIONS

SHEET NUMBER:

A212

11 OF 25 SHEETS
JULY 29, 2026

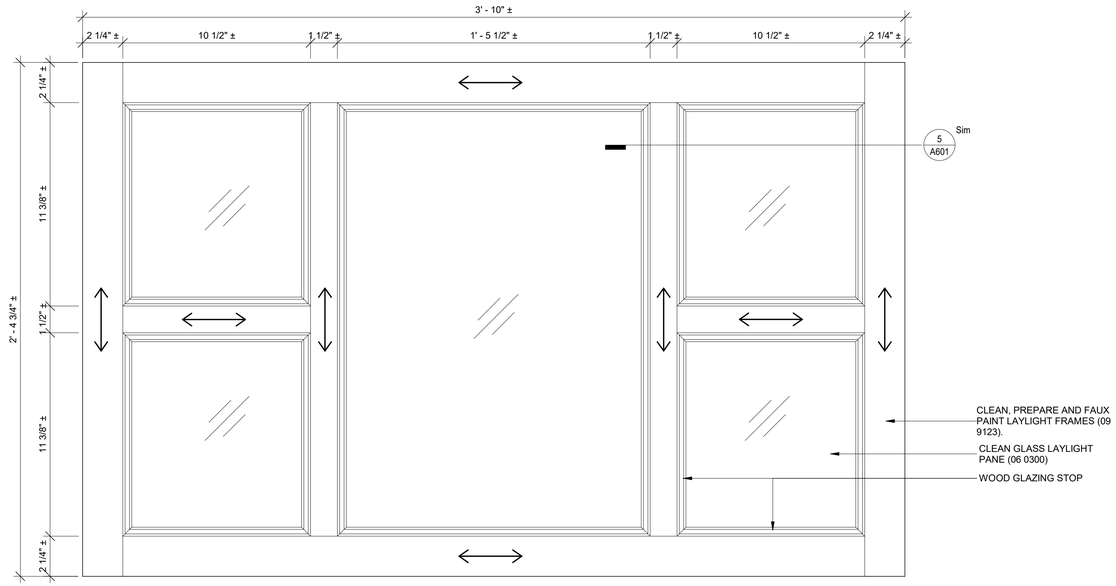


DOOR & FRAME SCHEDULE*									
	DOOR					FRAME			
DOOR NUMBER	TYPE	MATERIAL	WIDTH	HEIGHT	THICKNESS	MATERIAL	TYPE	GLASS TYPE	REFERENCED GENERAL NOTES
201	A	WD (EXIST)	3' - 6"	7' - 6"	2"	WD (EXIST)	1	EXIST	1,2,3
202	A	WD (EXIST)	3' - 6"	7' - 6"	2"	WD (EXIST)	1	EXIST	1,2,3
203	A	WD (EXIST)	3' - 6"	7' - 6"	2"	WD (EXIST)	1	EXIST	1,2,3
204	B	WD (EXIST)	3' - 0"	7' - 0"	2"	WD (EXIST)	3	-	
205	B	WD (EXIST)	3' - 0"	7' - 0"	2"	WD (EXIST)	3	-	
301	A	WD (EXIST)	3' - 6"	7' - 6"	2"	WD (ETR)	2	EXIST	2,3
302	A	WD (EXIST)	3' - 6"	7' - 6"	2"	WD (ETR)	2	EXIST	2,3

* ALL DOORS AND FRAMES ARE EXISTING TO REMAIN


1

GENERAL NOTES - DOOR SCHEDULE

1. SECURE WOOD DOOR CORNICES AND TRIM. (06 0300)
2. SECURE WOOD DOOR JAMB TO WALL. (06 0300)
3. EPOXY PATCH REPAIR SCRATCHES/DENTS/HOLES ON WOOD FRAME. (06 0300)

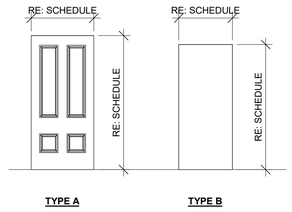


TYPES - DOORS
1/4" = 1'-0"

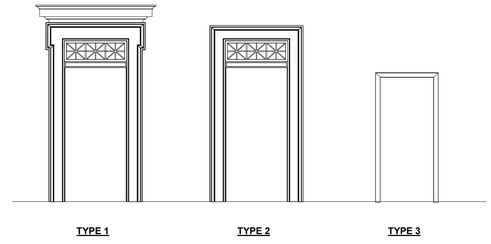


TYPES - FRAMES
1/4" = 1'-0"


8 A601 ENLARGED LAYLIGHT SASH
3" = 1'-0"

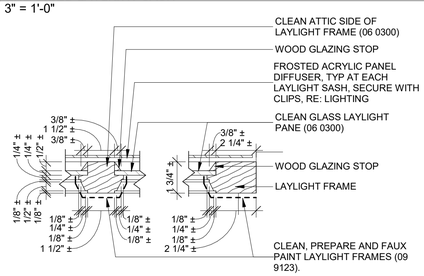


5 A601 LAYLIGHT SASH DETAIL
3" = 1'-0"

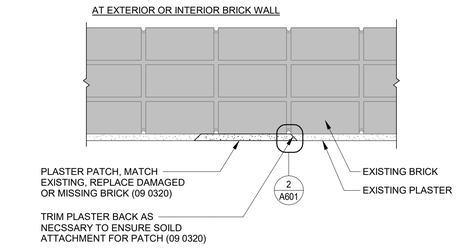


6 A601 REFERENCE PLASTER PATCHING AND REPAIR DETAILS
1 1/2" = 1'-0"

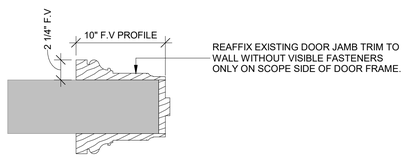


7 A601 TYPICAL WOOD DOOR JAMB DETAIL
1 1/2" = 1'-0"

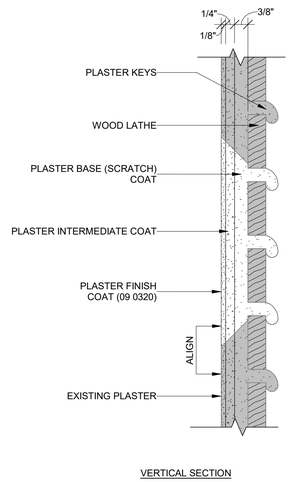


1 A601 REFERENCE PLASTER OVER LATHE REPAIR DETAIL
6" = 1'-0"

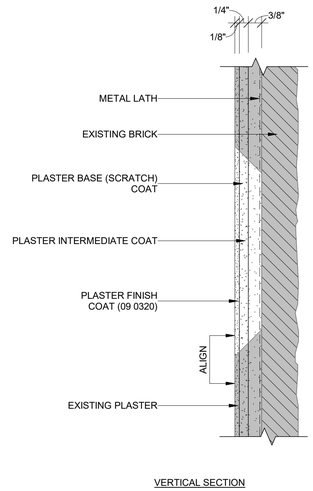

2 A601 REFERENCE PLASTER OVER MASONRY REPAIR DETAIL
6" = 1'-0"

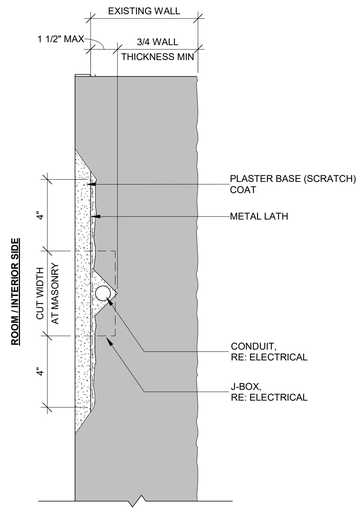

3 A601 REFERENCE PLAN DETAIL AT TYPICAL EMBEDMENT INTO EXISTING MASONRY WALL
3" = 1'-0"

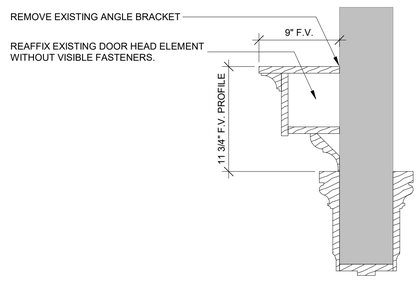

4 A601 TYPE 1 FRAME HEAD DETAIL
1 1/2" = 1'-0"

STATE OF MISSOURI
MIKE KEHOE, GOVERNOR



PROFESSIONAL SEAL

SFS Architecture, Inc.
Missouri State Certificate of Authority #000122

sfsarchitecture

OFFICE OF ADMINISTRATION
DIVISION OF FACILITIES MANAGEMENT, DESIGN AND CONSTRUCTION

REPAIR & RENOVATE INTERIOR JUDICIARY LIBRARY

207 WEST HIGH STREET
JEFFERSON CITY, MISSOURI 65101

PROJECT # O2604-01
SITE # 1113
FACILITY # 351113001

REVISION: 1
DATE: OCTOBER 29, 2026
REVISION:
DATE:
REVISION:
DATE:
ISSUE DATE: JULY 29, 2026

CAD DWG FILE:
DRAWN BY: Author
CHECKED BY: Checker
DESIGNED BY: SFS Architecture

SHEET TITLE:
INTERIOR DETAILS AND DOOR TYPES

SHEET NUMBER:
A601

14 OF 25 SHEETS
JULY 29, 2026