WINDOW REPLACEMENT BUILDING 1029

MISSOURI NATIONAL GUARD

FLW BUILDING 1029

FT. LEONARD WOOD , MISSOURI

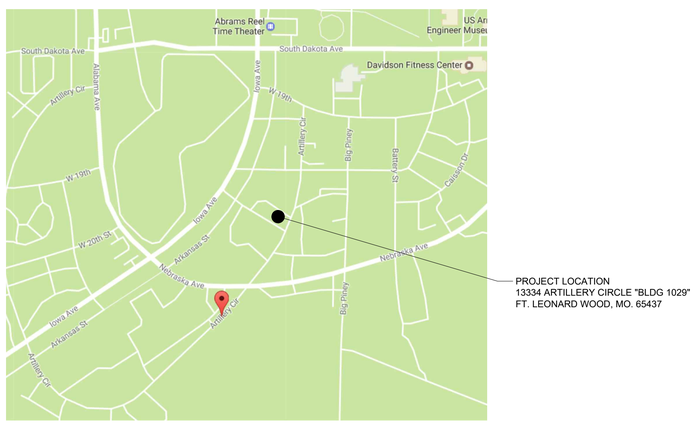

DRAWING INDEX:

G-001 COVER SHEET
A-100 FLOOR PLANS & NOTES
A-200 ELEVATIONS, DETAILS, & SCHEDULE

OWNER:

STATE OF MISSOURI
MICHAEL L. PARSONS, GOVERNOR

MISSOURI NATIONAL GUARD
OFFICE OF THE ADJUTANT GENERAL
FACILITIES MANAGEMENT OFFICE

PROJECT MANAGEMENT:

OFFICE OF ADMINSTRATION
DIVISION OF FACILITIES MANAGEMENT DESIGN AND CONSTRUCTION

DESIGNER:

Office of The Adjutant General
Missouri National Guard
Facilities Management Office

PROJECT NUMBER: T2028-01
ASSET NUMBER: 8136306003

G-001

SHEET NUMBER: 1 OF 3

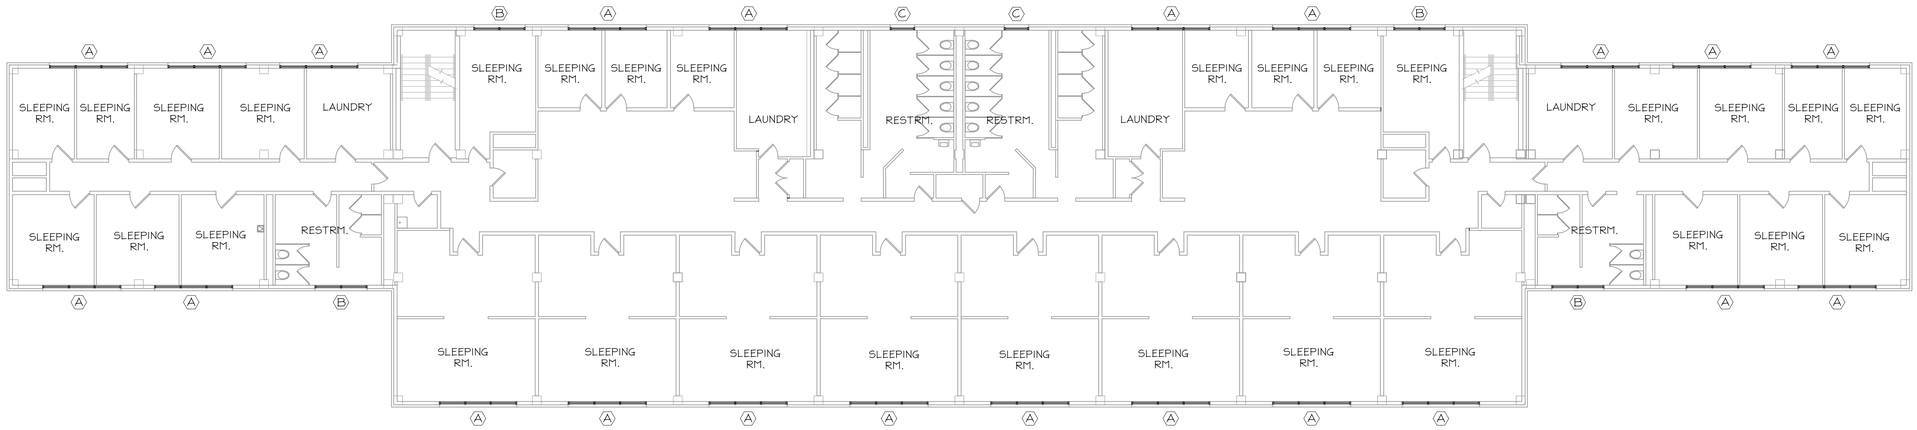

C1	2nd & 3rd LEVEL FLOOR PLANS
A100	SCALE: 3/32" = 1'-0"

NOTES:

1. REMOVE AND REPLACE ALL EXISTING WINDOWS. SEE SPECIFICATIONS.
2. WINDOW SIZES SHOWN ARE NOMINAL. CONTRACTOR SHALL FIELD VERIFY ALL OPENING SIZES FOR NEW WINDOWS.
3. ALL EXISTING WINDOW SHADES ARE TO BE REMOVED AND REINSTALLED AFTER INSTALLATION OF NEW WINDOWS.
4. ALL STONE SILLS ARE TO BE REPLACED WITH NEW MAN MADE STONE OR REAL STONE SILLS. ALL SILLS MUST MATCH WITHIN THE SAME ROOM. ALL SILL MATERIAL MUST BE APPROVED BY THE ARCHITECT.
5. ALL SLEEPING ROOMS MUST HAVE A MIN. OF ONE OPERABLE WINDOW. ANY CONFLICTS OF EXHAUST VENTS ADJACENT TO WINDOWS WHERE CODE REQUIRES IT TO BE FIXED SHALL BE BROUGHT TO THE ATTENTION OF THE ARCHITECT.
6. ALL WNDS. IN RESTROOMS SHALL HAVE A SELF ADHERING WHITE TRANSLUCENT FILM APPLIED TO THE INSIDE FACE OF THE GLAZING.
7. WHERE A SLEEPING ROOM WALL ABUTS A WINDOW, VERIFY WALL MEETS AT VERTICAL MULLION OR WITHIN A REASONABLE DISTANCE TO FINISH WALL TO MULLION. TERMINATION DETAIL SHALL MATCH OR BE SIMILAR TO EXISTING.
8. THE SOLID PANELS IN SOME OF THE WINDOWS HAVE BEEN DETERMINED TO BE TRANSITE. THESE PANELS SHALL BE RMOVED ACCORDING TO APPENDIX A IN THE SPPECIFICATIONS.

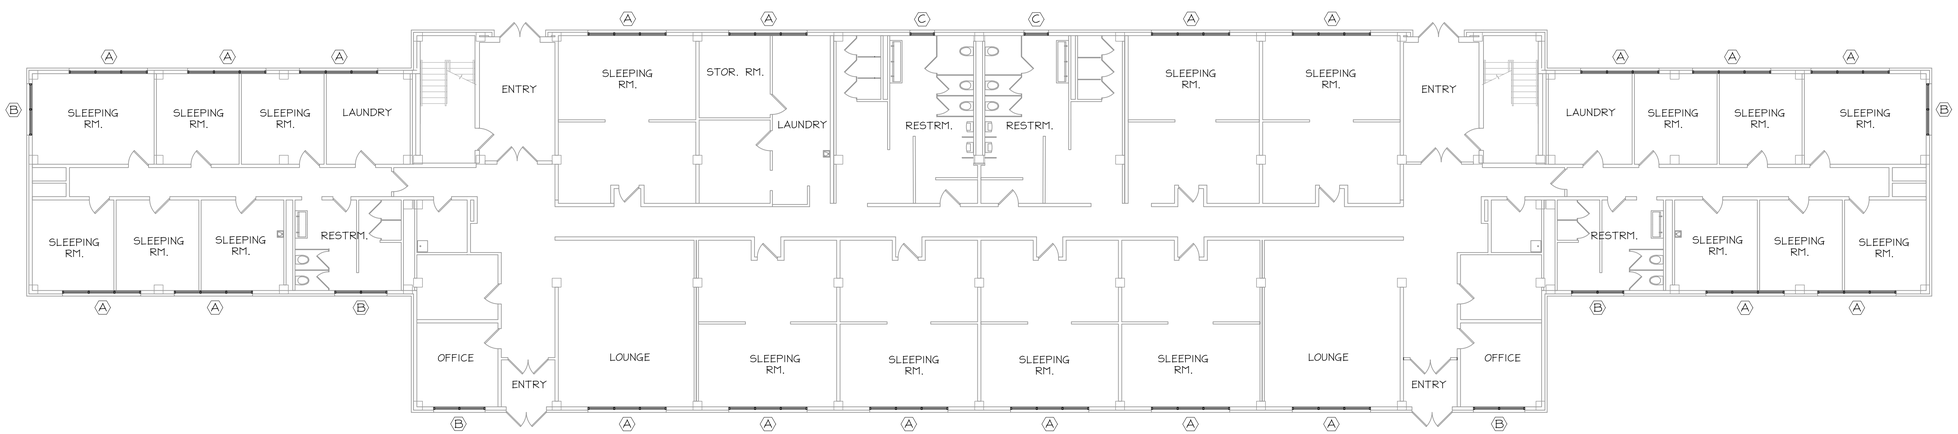

A1	GRADE LEVEL FLOOR PLAN
A100	SCALE: 3/32" = 1'-0"

NOTE:

SEE SHEET A200 FOR WINDOW ELEVATIONS, NOTES, SCHEDULE, AND DETAILS

OFFICE OF THE ADJUTANT GENERAL

MISSOURI NATIONAL GUARD FACILITIES DIVISION

ARCHITECTURAL SEAL NOT FOR ASBESTOS REMEDIATION

STATE OF MISSOURI
KEITH AUGUST LESKO
NUMBER A-6176
REGISTERED ARCHITECT

Digitally signed by LESKO.KEITH.AUGUST.1456071542
Date: 2020.04.15 09:49:07 -05'00'

DATE: 04-15-2020
KEITH A. LESKO
ARCHITECT A-6176

WINDOW REPLACEMENT BUILDING 1029

FORT LEONARD WOOD, PULASKI COUNTY, MISSOURI

PROJECT # T2028-01
ASSET # 813606003

REVISION:
DATE:
REVISION:
DATE:
REVISION:
DATE:
ISSUE DATE: 04-13-2020

CAD DWG FILE:
DRAWN BY:
CHECKED BY:
DESIGNED BY:

SHEET TITLE:

FLOOR PLANS NOTES

SHEET NUMBER:

A100

SHEET 2 OF 3

WINDOW TYPES:

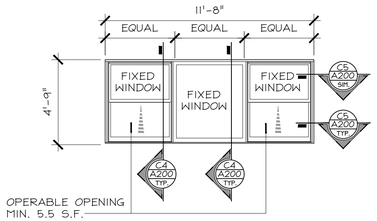

TYPE (A)

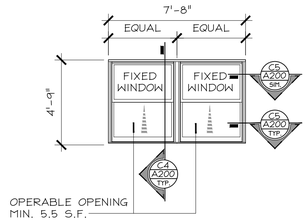

TYPE (B)

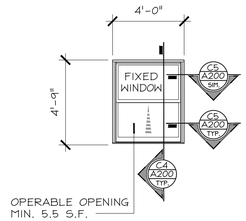

TYPE (C)

WINDOW SCHEDULE							
MARK	SIZE		HEAD DETAIL	JAMB DETAIL	SILL DETAIL	MATERIAL	NOTES
	WIDTH	HEIGHT					
A	11'-8"	4'-9"	C4/A200	C5/A200	C4/A200	PRE-FIN. ALUMINUM	SINGLE HUNG
B	7'-8"	4'-9"	C4/A200	C5/A200	C4/A200	PRE-FIN. ALUMINUM	SINGLE HUNG
C	3'-8"	4'-9"	C4/A200	C5/A200	C4/A200	PRE-FIN. ALUMINUM	SINGLE HUNG

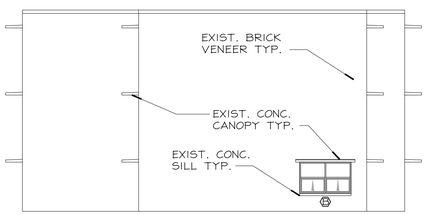

C1 EAST ELEVATION
A200 SCALE: 3/32" = 1'-0"

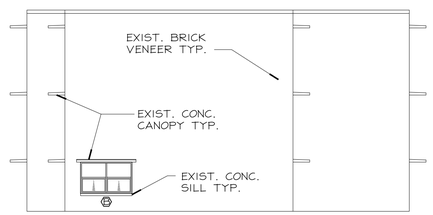

C2 WEST ELEVATION
A200 SCALE: 3/32" = 1'-0"

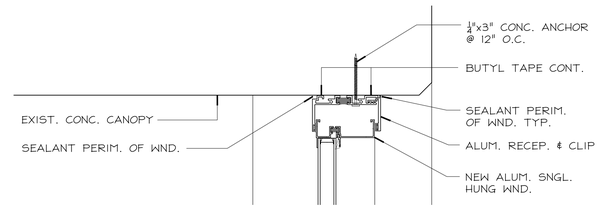

HEAD

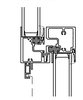

MEETING RAIL

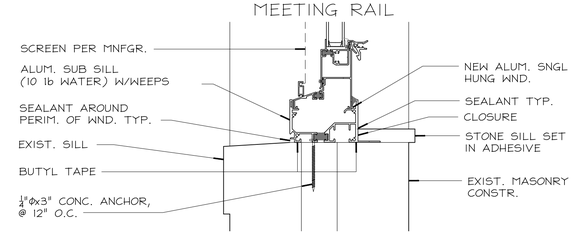

SILL

C4 TYP. NEW WND. SILL DET.
A200 SCALE: 3" = 1'-0"

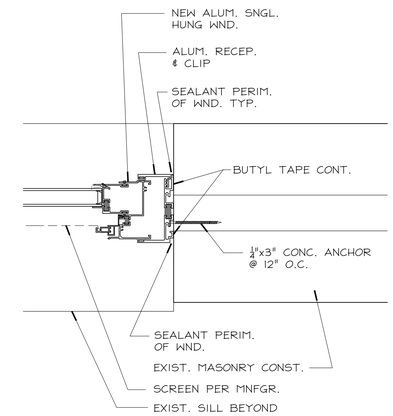

C5 TYP. NEW WND. JAMB DET.
A200 SCALE: 3" = 1'-0"

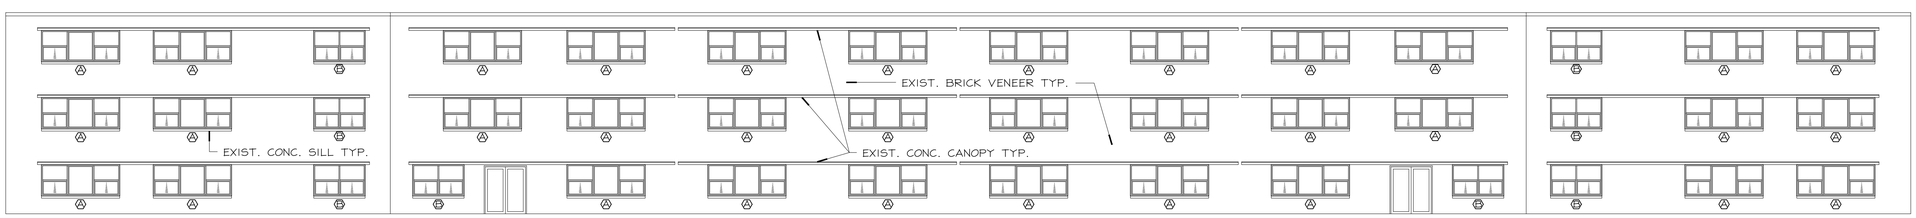

B1 SOUTH ELEVATION
A200 SCALE: 3/32" = 1'-0"

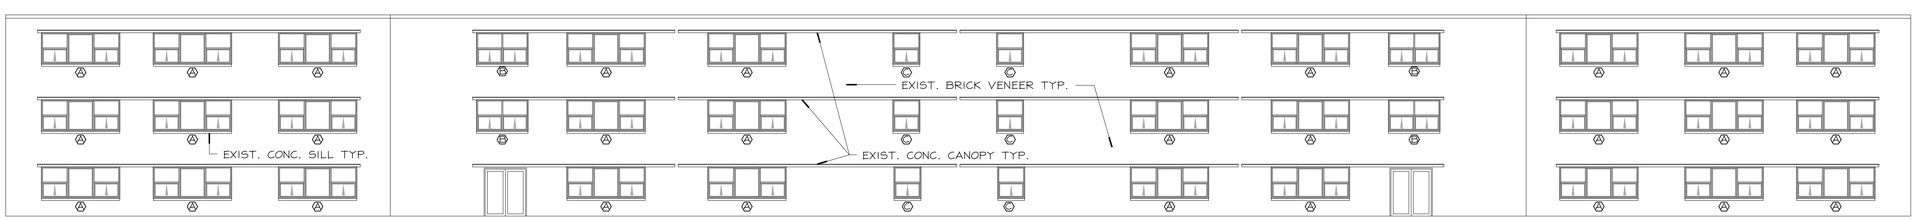

A1 NORTH ELEVATION
A200 SCALE: 3/32" = 1'-0"

OFFICE OF THE ADJUTANT GENERAL

MISSOURI NATIONAL GUARD FACILITIES DIVISION

ARCHITECTURAL SEAL NOT FOR ASBESTOS REMEDIATION

STATE OF MISSOURI
KEITH AUGUST LESKO
NUMBER A-6176
REGISTERED ARCHITECT

Digitally signed by LESKO.KEITH.AUGUST.1456071542
Date: 2020.04.15 09:50:03 -05'00'

DATE: 04-15-2020
KEITH A. LESKO
ARCHITECT A-6176

WINDOW REPLACEMENT
BUILDING 1029

FORT LEONARD WOOD,
PULASKI COUNTY,
MISSOURI

PROJECT # T2028-01
ASSET # 813606003

REVISION:
DATE:
REVISION:
DATE:
REVISION:
DATE:
ISSUE DATE: 04-13-2020

CAD DWG FILE:
DRAWN BY: KAL
CHECKED BY: KAL
DESIGNED BY: KAL

SHEET TITLE:

ELEVATIONS
DETAILS
SCHEDULE

SHEET NUMBER:

A200

SHEET 3 OF 3